

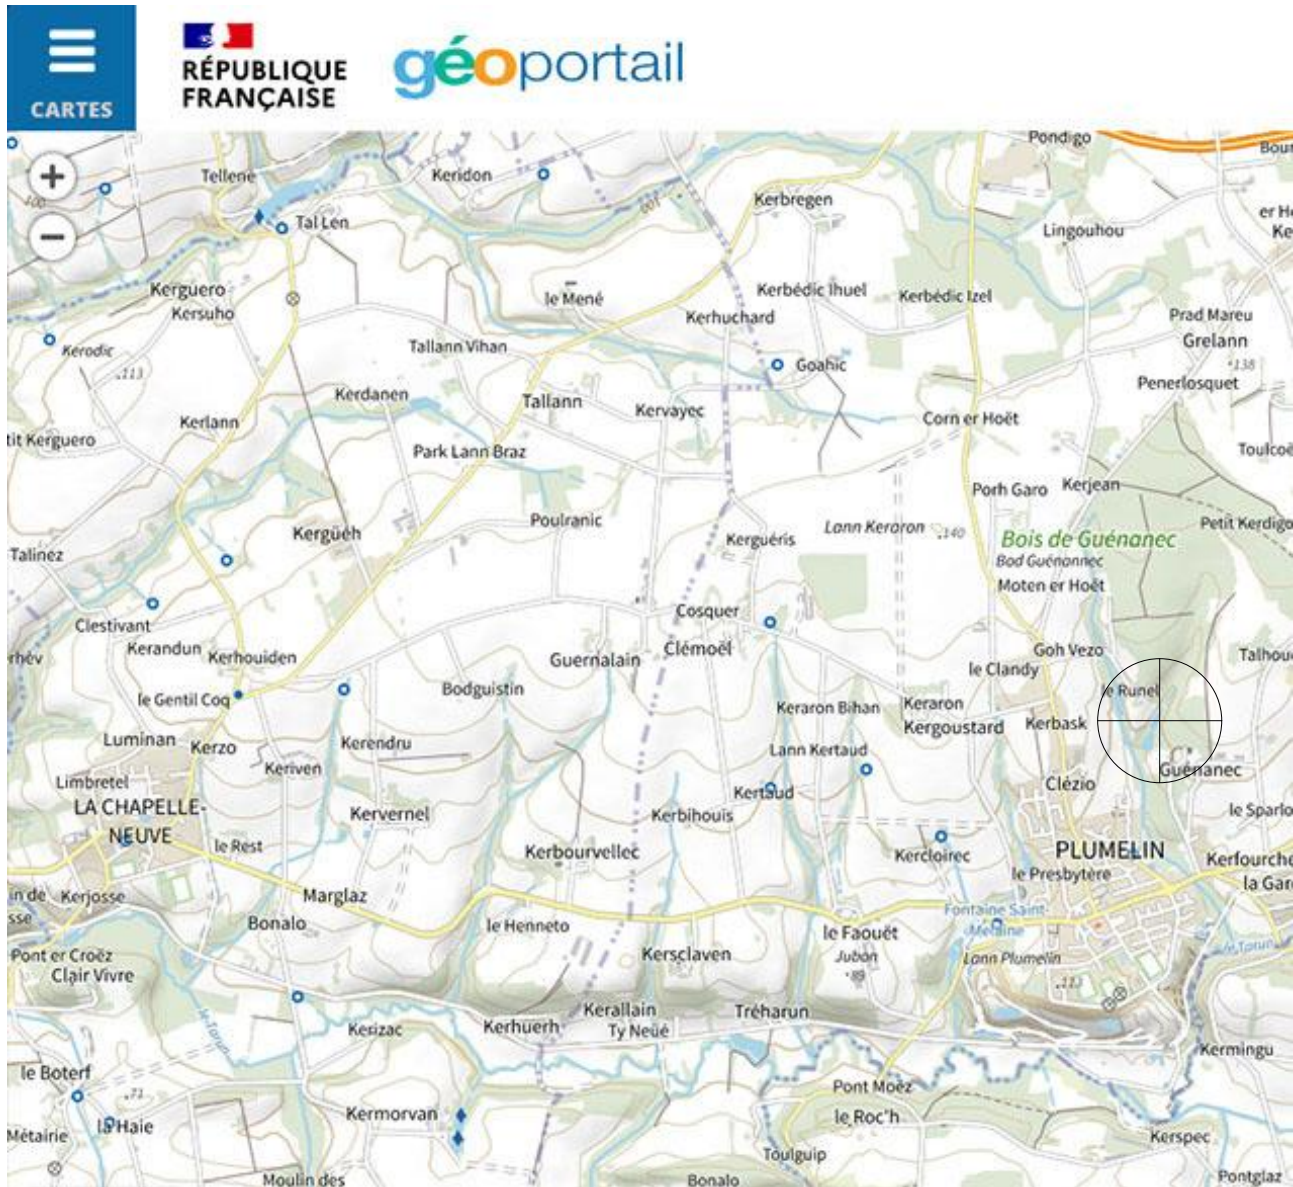


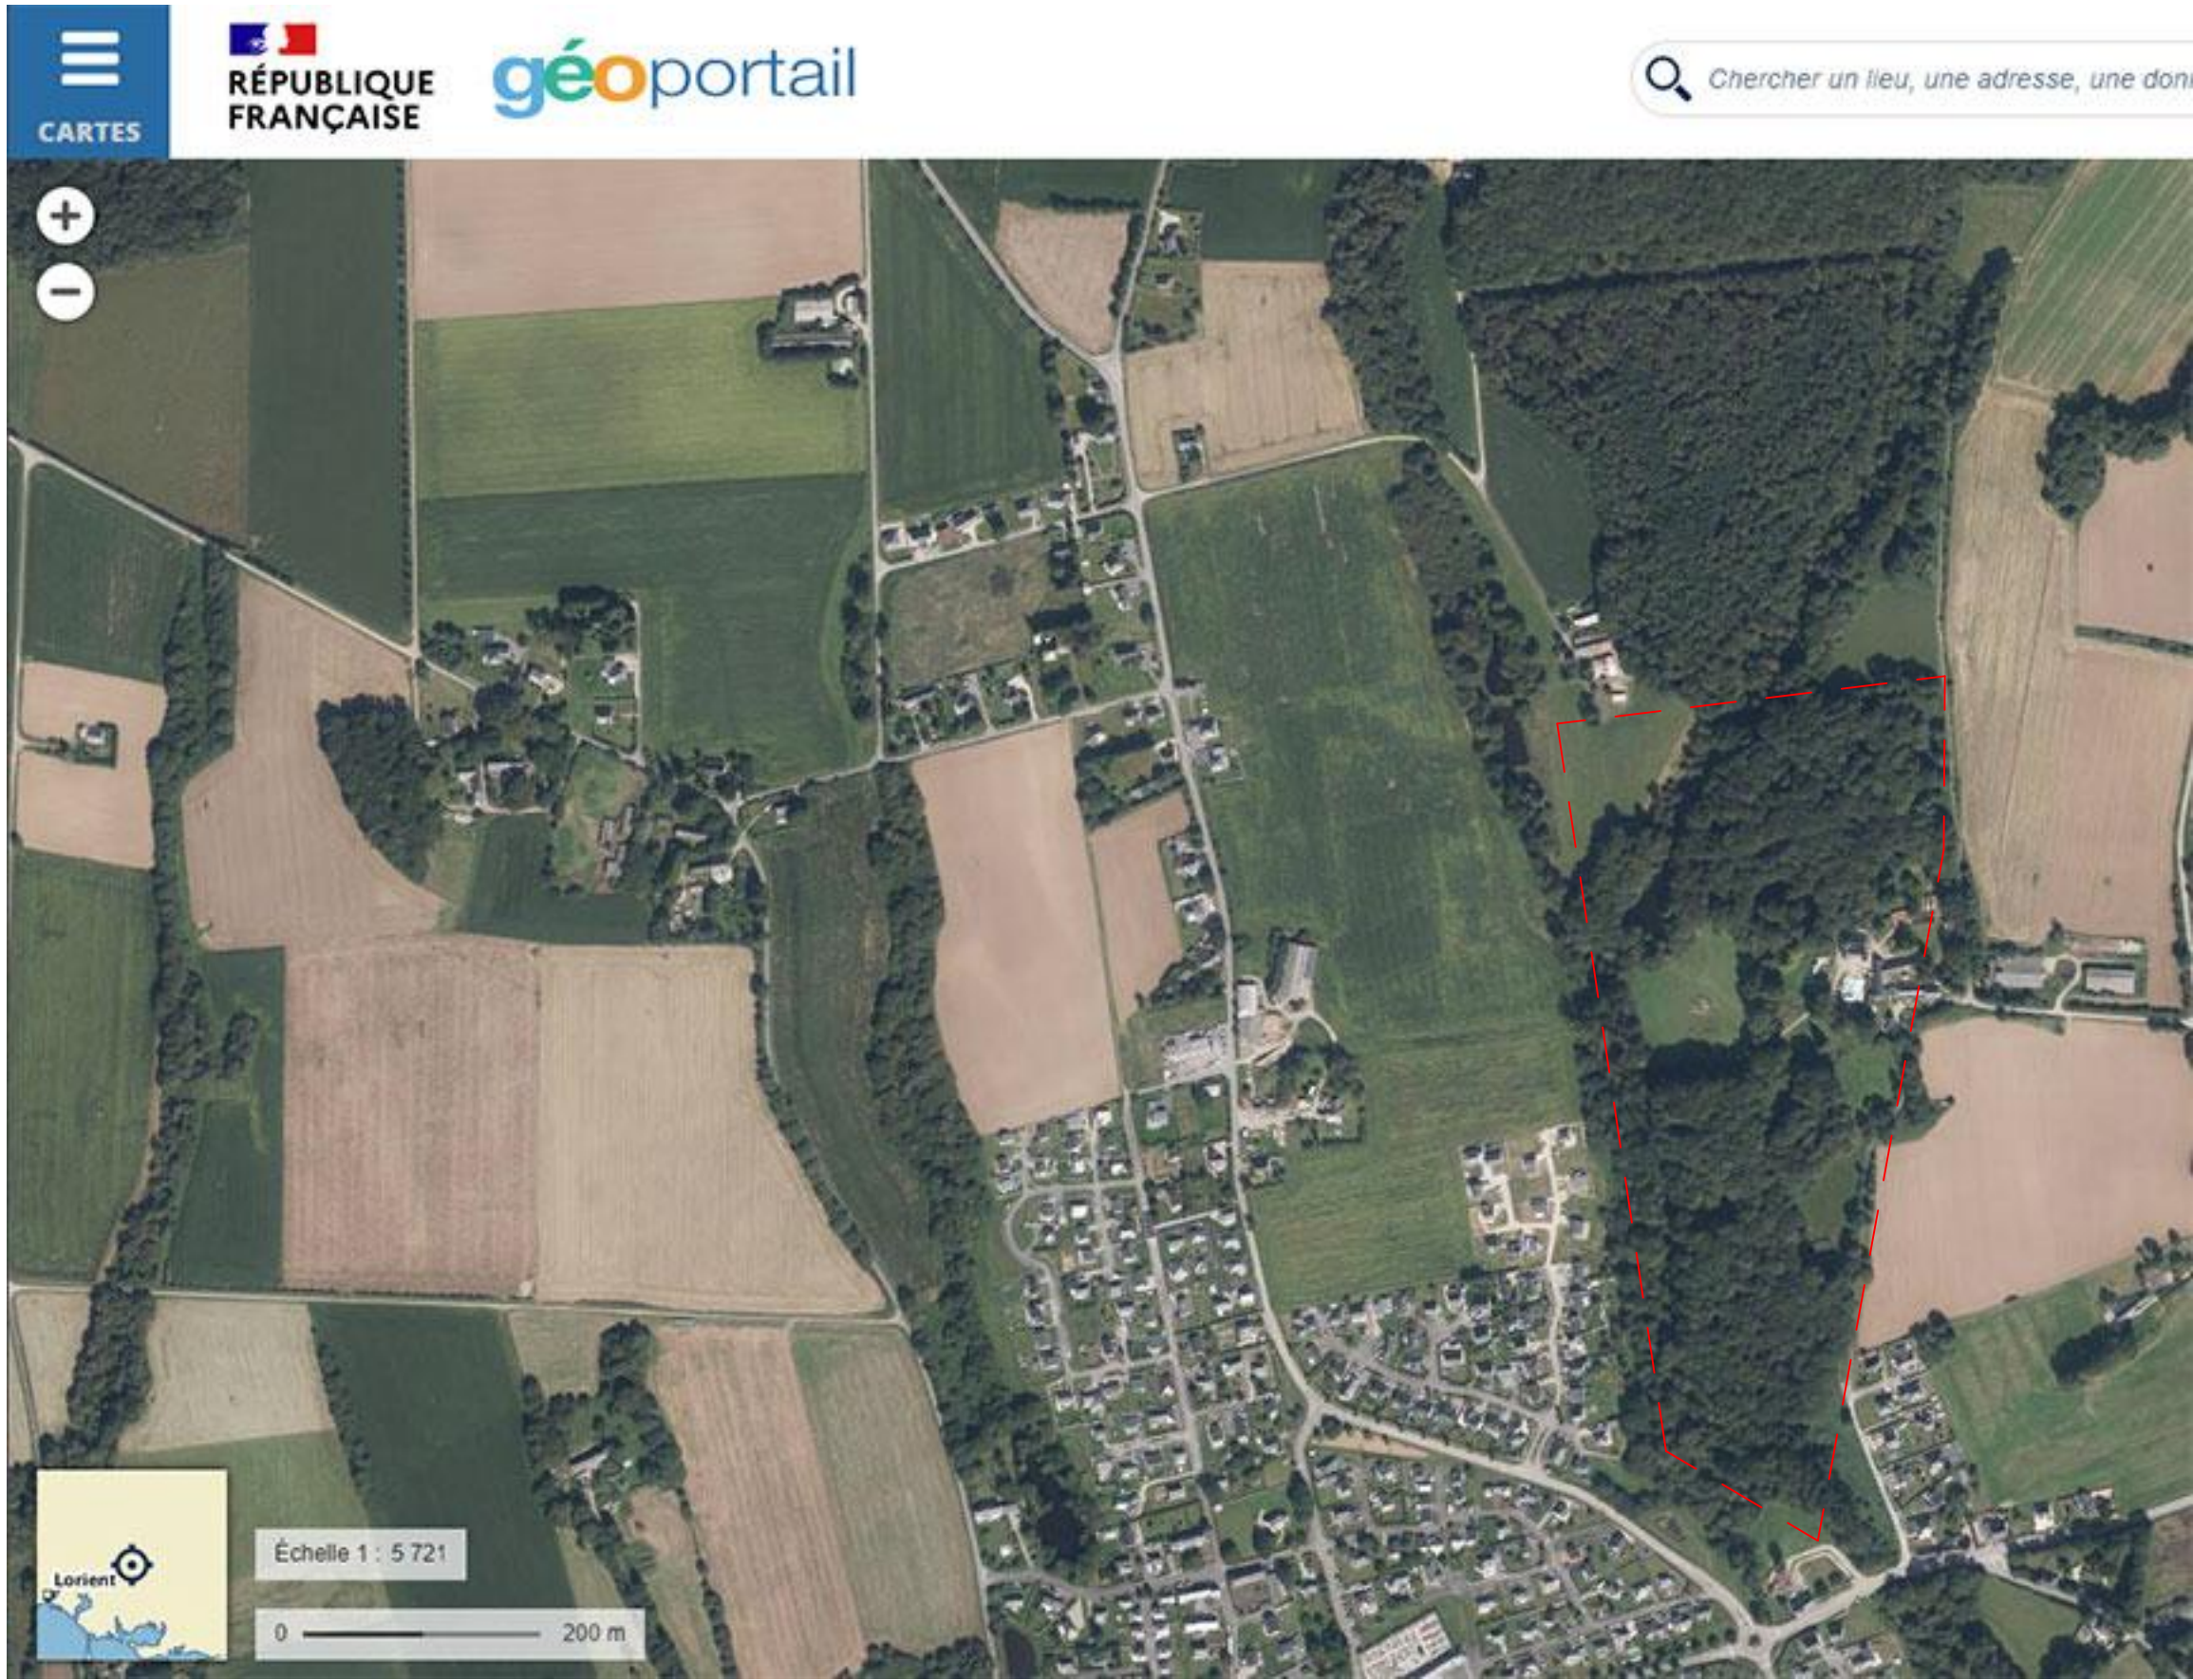


Plan de situation  
Château de Guénanec, 56500 PLUMELIN.

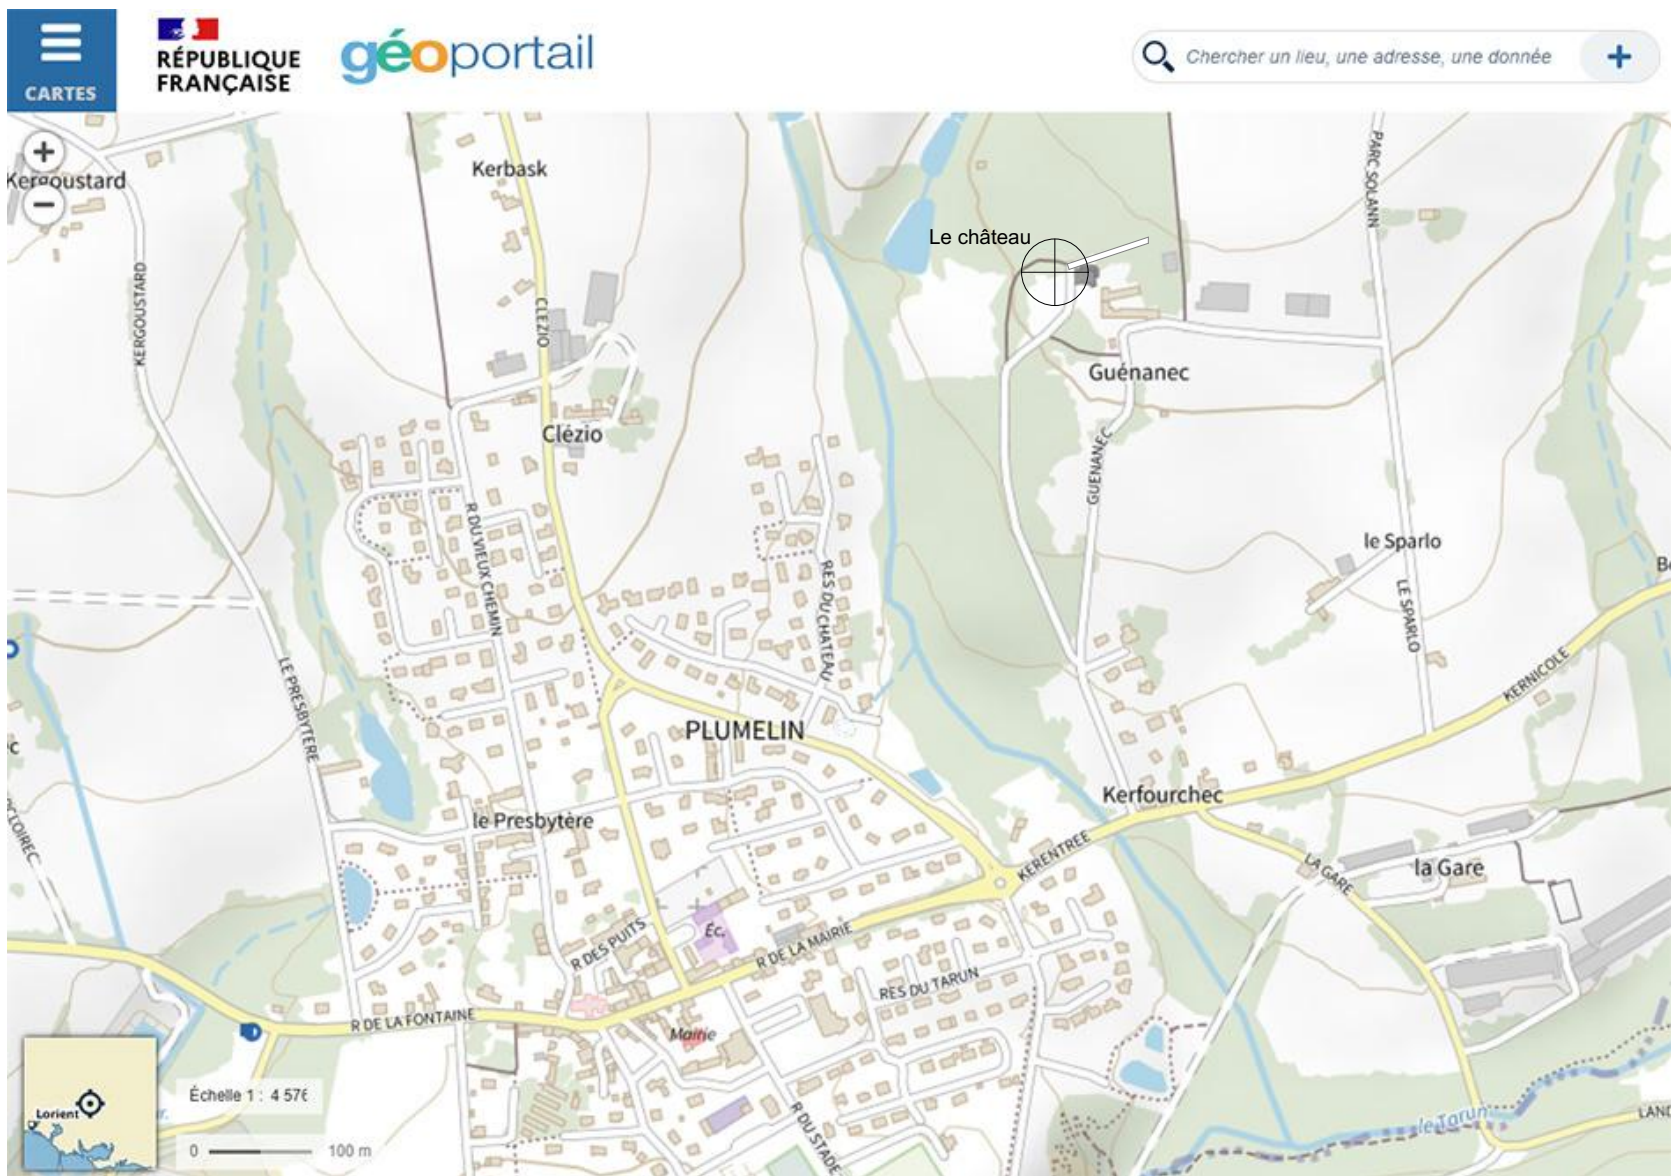

|        |           |
|--------|-----------|
| ZX 21  | 61 610 m² |
| ZX 22  | 8 840 m²  |
| ZX 47  | 558 m²    |
| ZX 48  | 15 932 m² |
| ZX 49  | 12 570 m² |
| ZX 50  | 1 593 m²  |
| ZX 51  | 1 678 m²  |
| ZX 54  | 1 206 m²  |
| ZX 55  | 937 m²    |
| ZX 56  | 14 480 m² |
| ZX 57  | 5 410 m²  |
| ZX 58  | 6 530 m²  |
| ZX 59  | 10 520 m² |
| ZX 299 | 2 352 m²  |
| ZX 303 | 27 m²     |
| ZX 304 | 8 m²      |


144 251 m²

Echelle  
1 cm = 20 m.

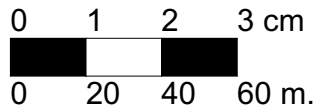

La propriété  
Château de Guénanec  
56500 PLUMELIN

Pcmi 2 - Plan de masse

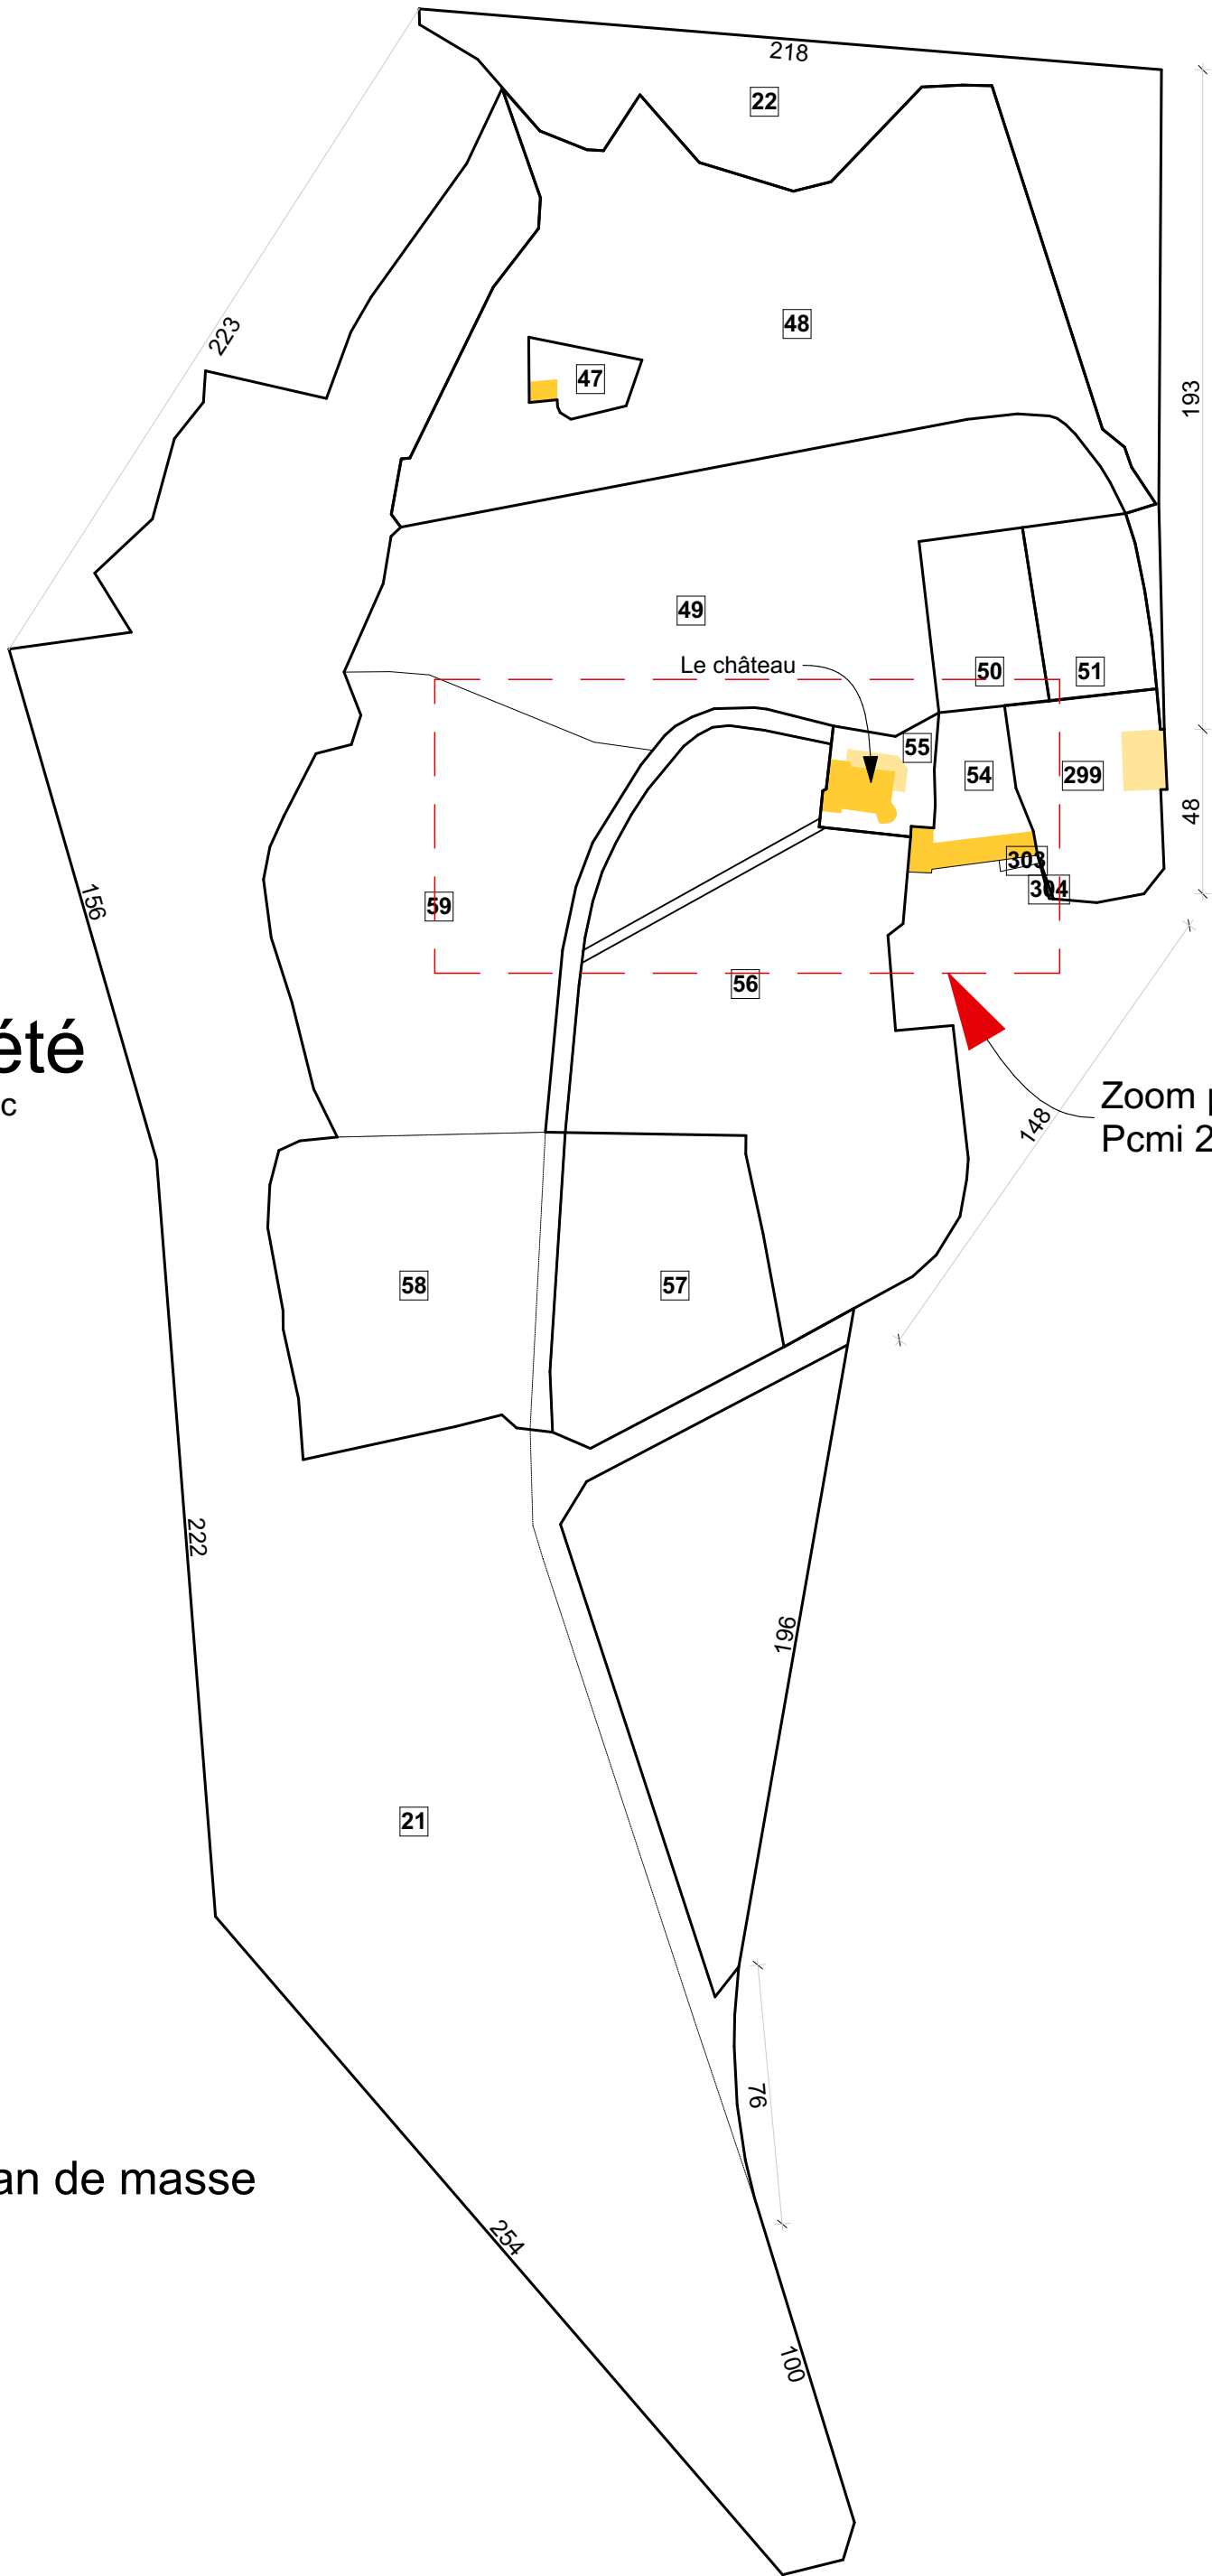



Zoom page suivante  
Pcmi 2 - Plan de masse



Photo

Environnement de la future zone de stationnement

Plan de masse  
Etat des lieux  
Echelle 1:500

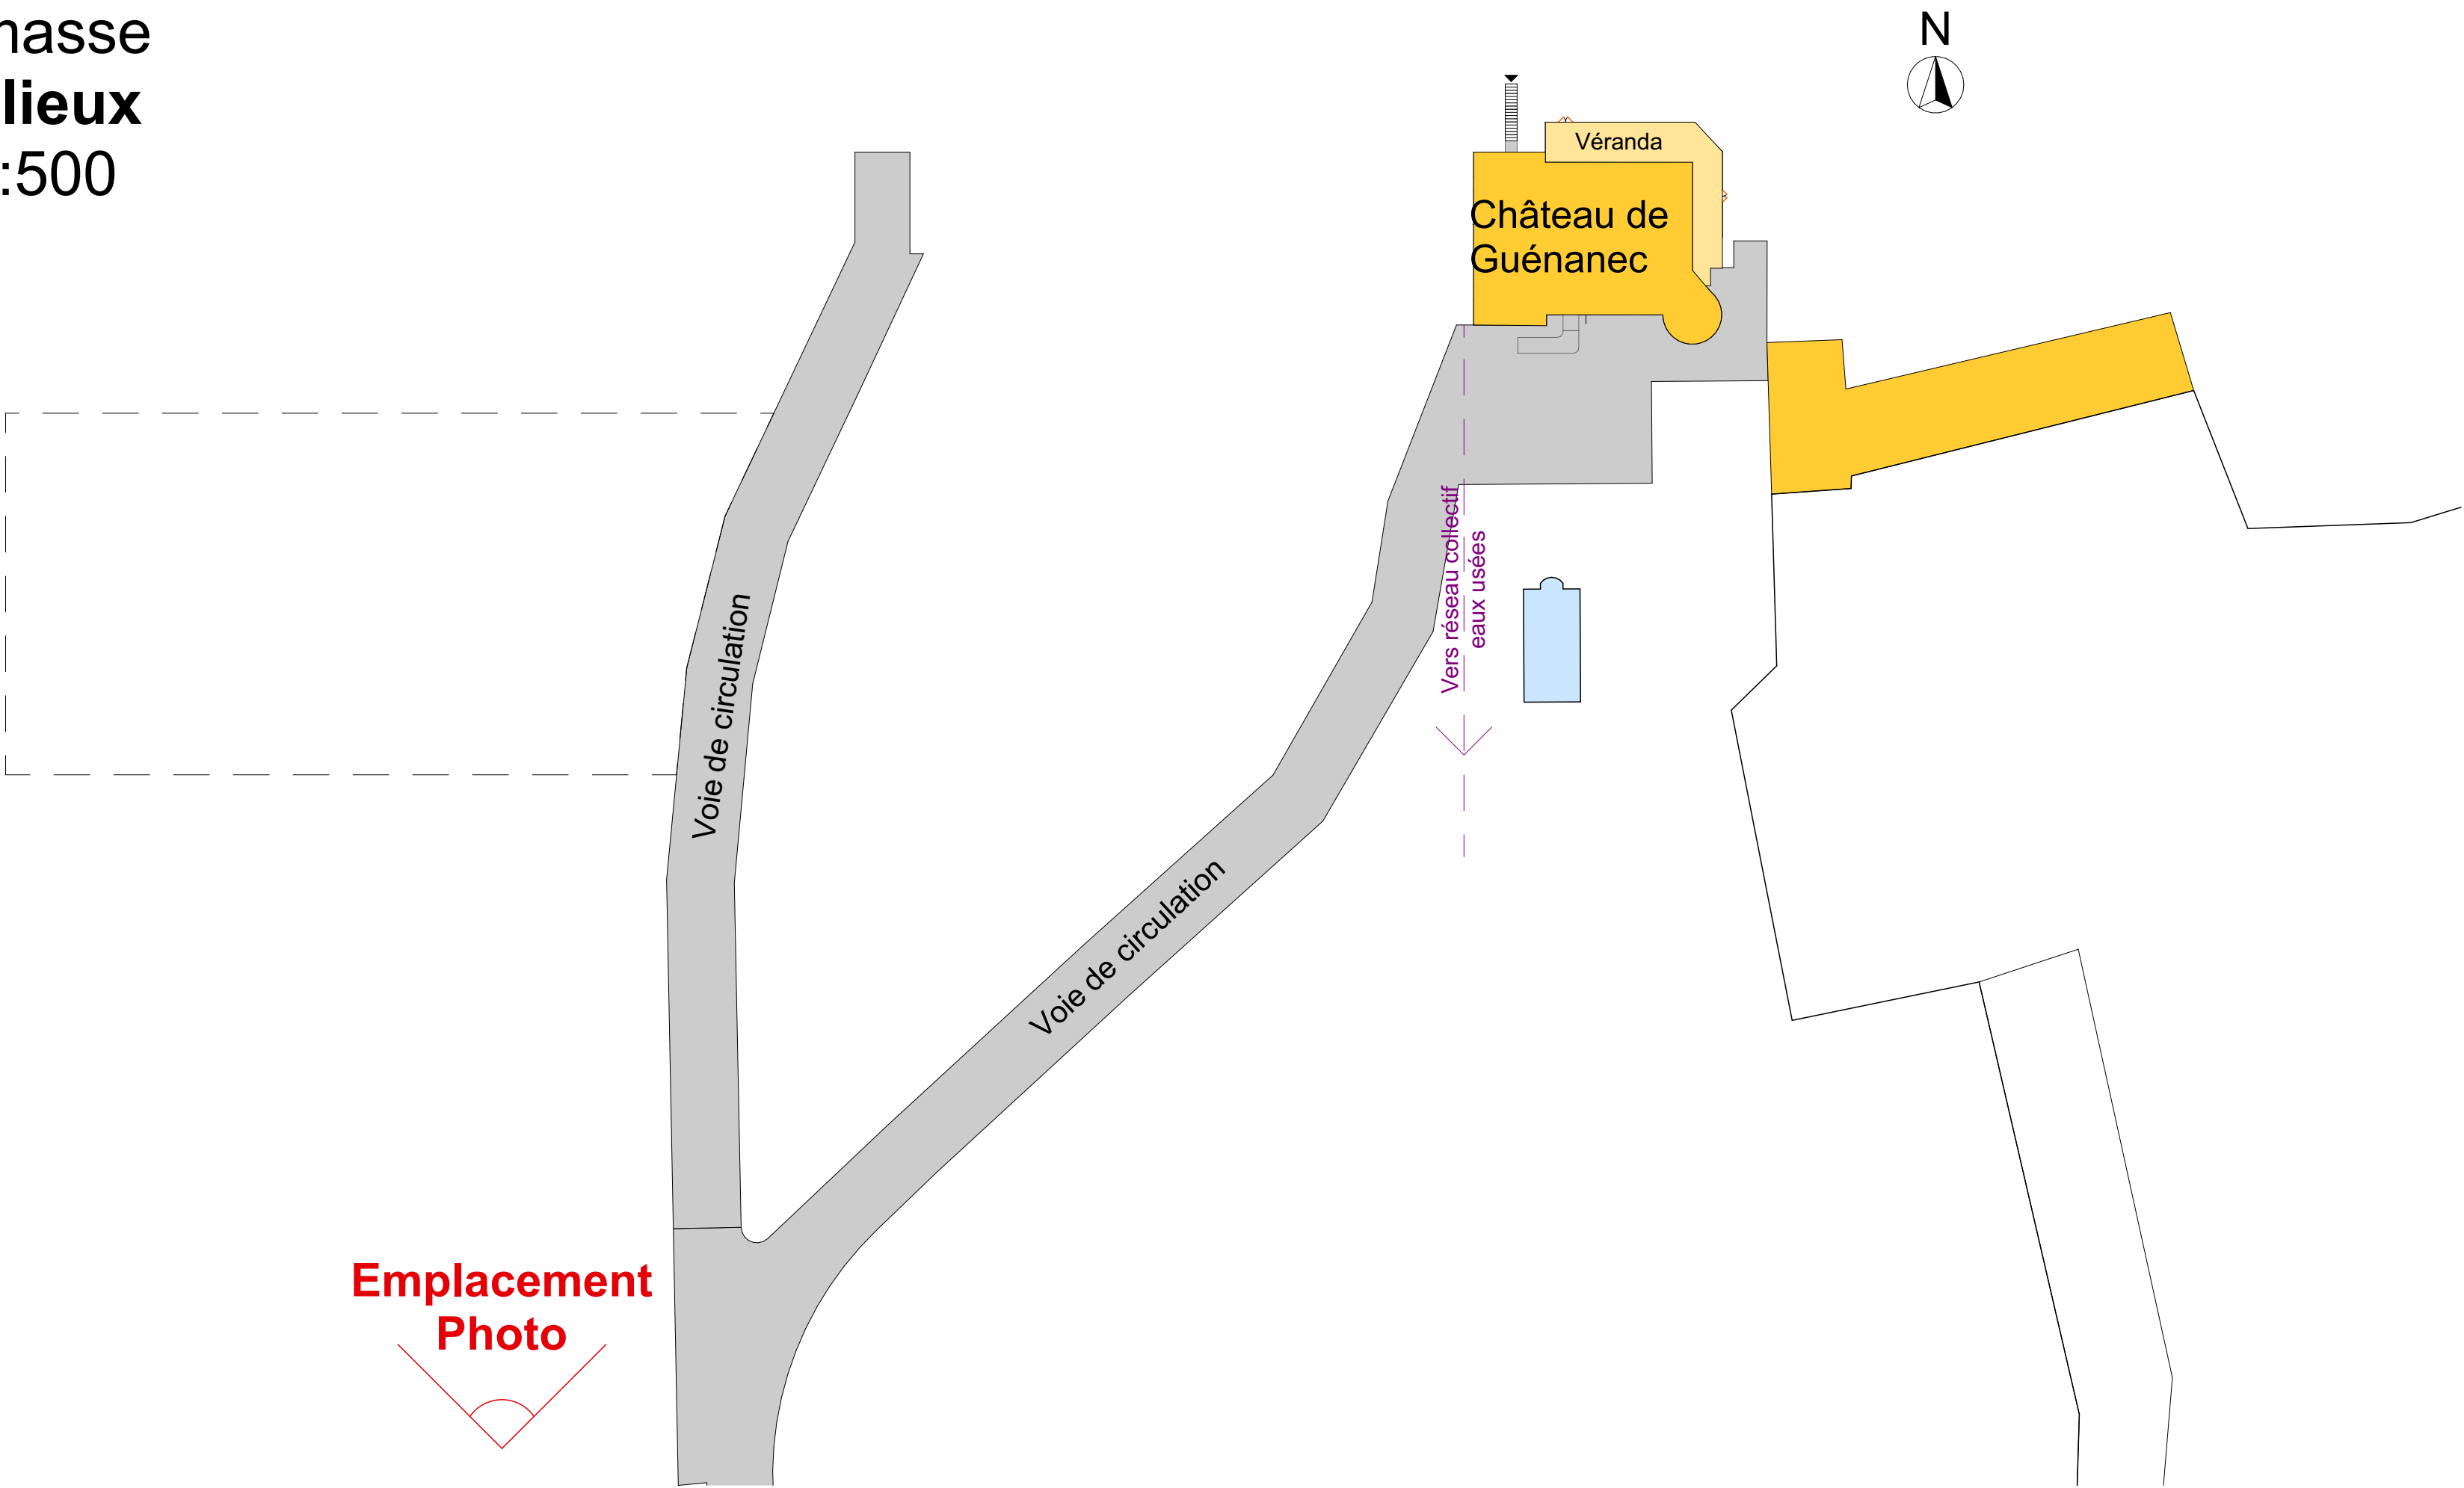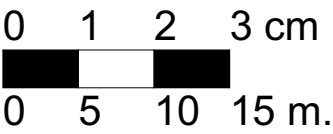

Plan de masse  
Aménagement  
Echelle 1:500

