



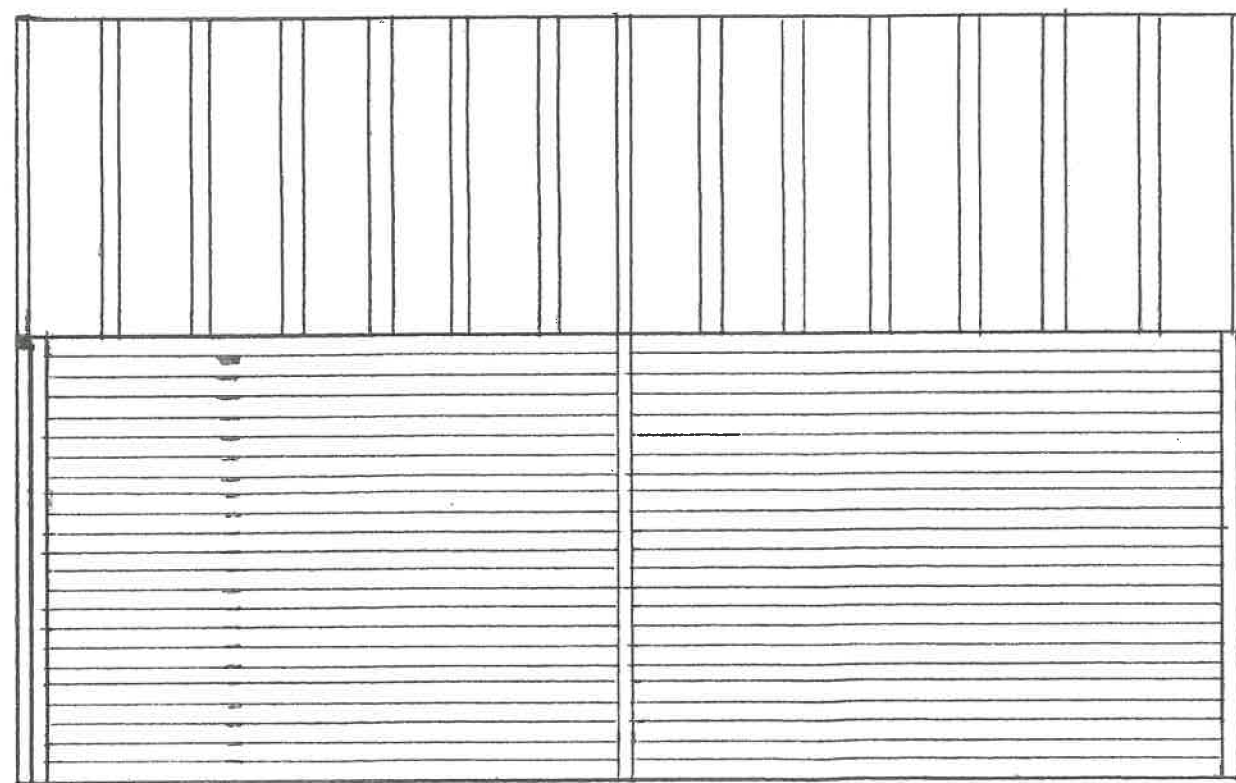

Façade sud

échelle 1/50

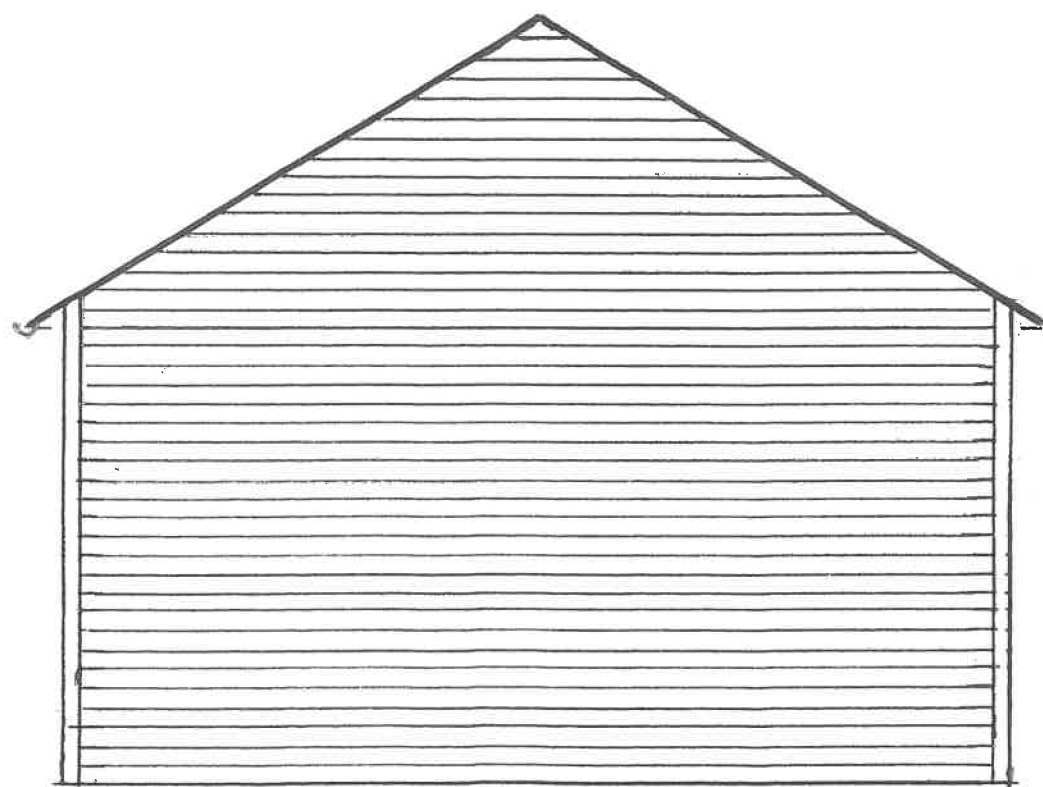

Facade est.

échelle 1/50