


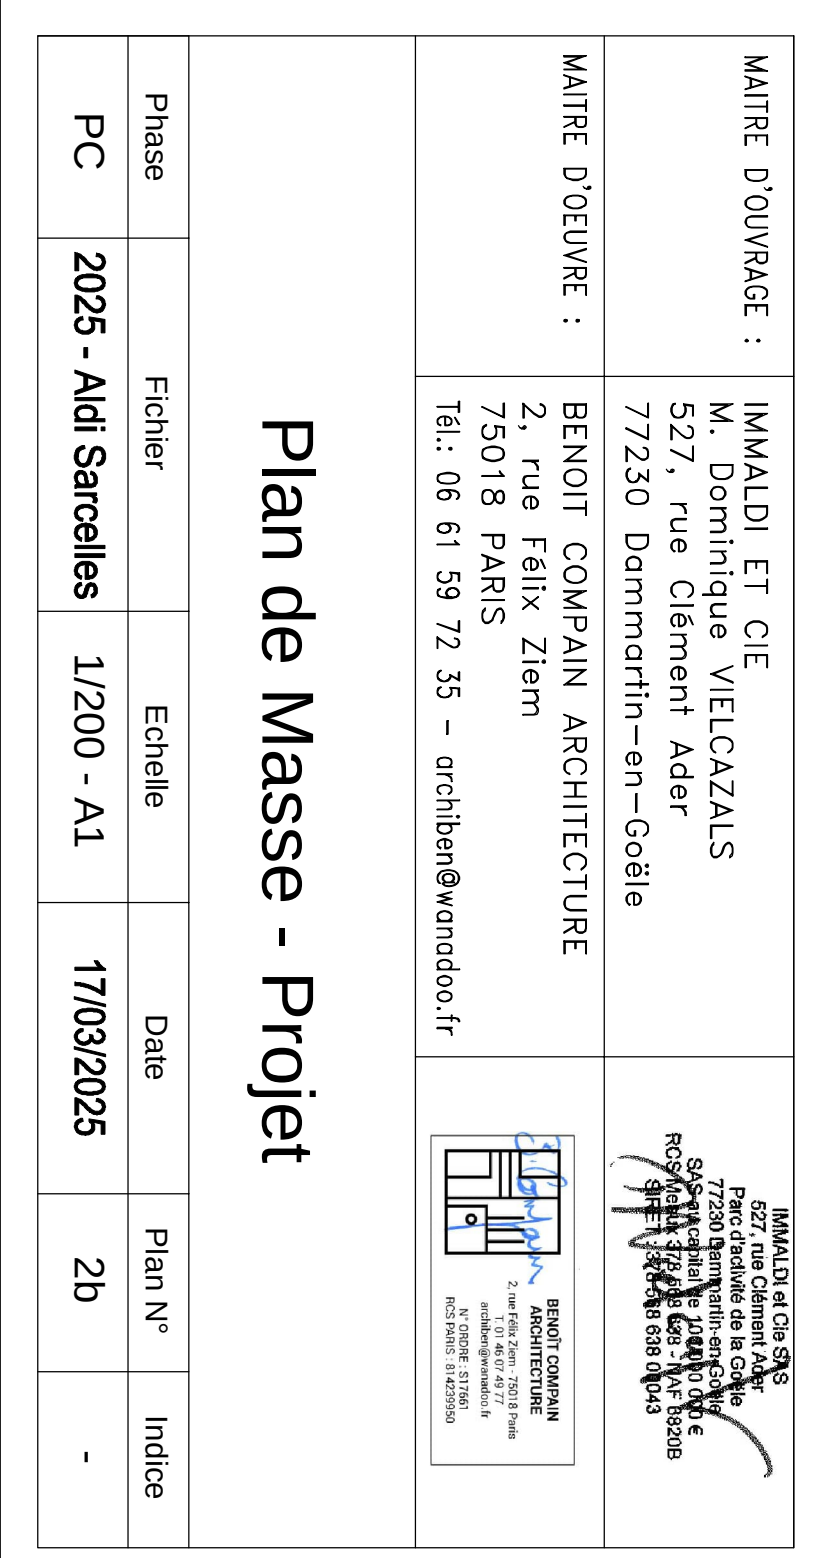

SURFACES		
Emprise bâtiment+qual	1 789m ²	
Places pavés autobloquants	1 199m ²	
Enrobé circulation parking	1 655m ²	
Surface total parking		2854m ²
Surface pleine terre	2 536m ²	
Stabilisé	80m ²	
Gravier	41m ²	
Surface terrain	7 300m ²	