


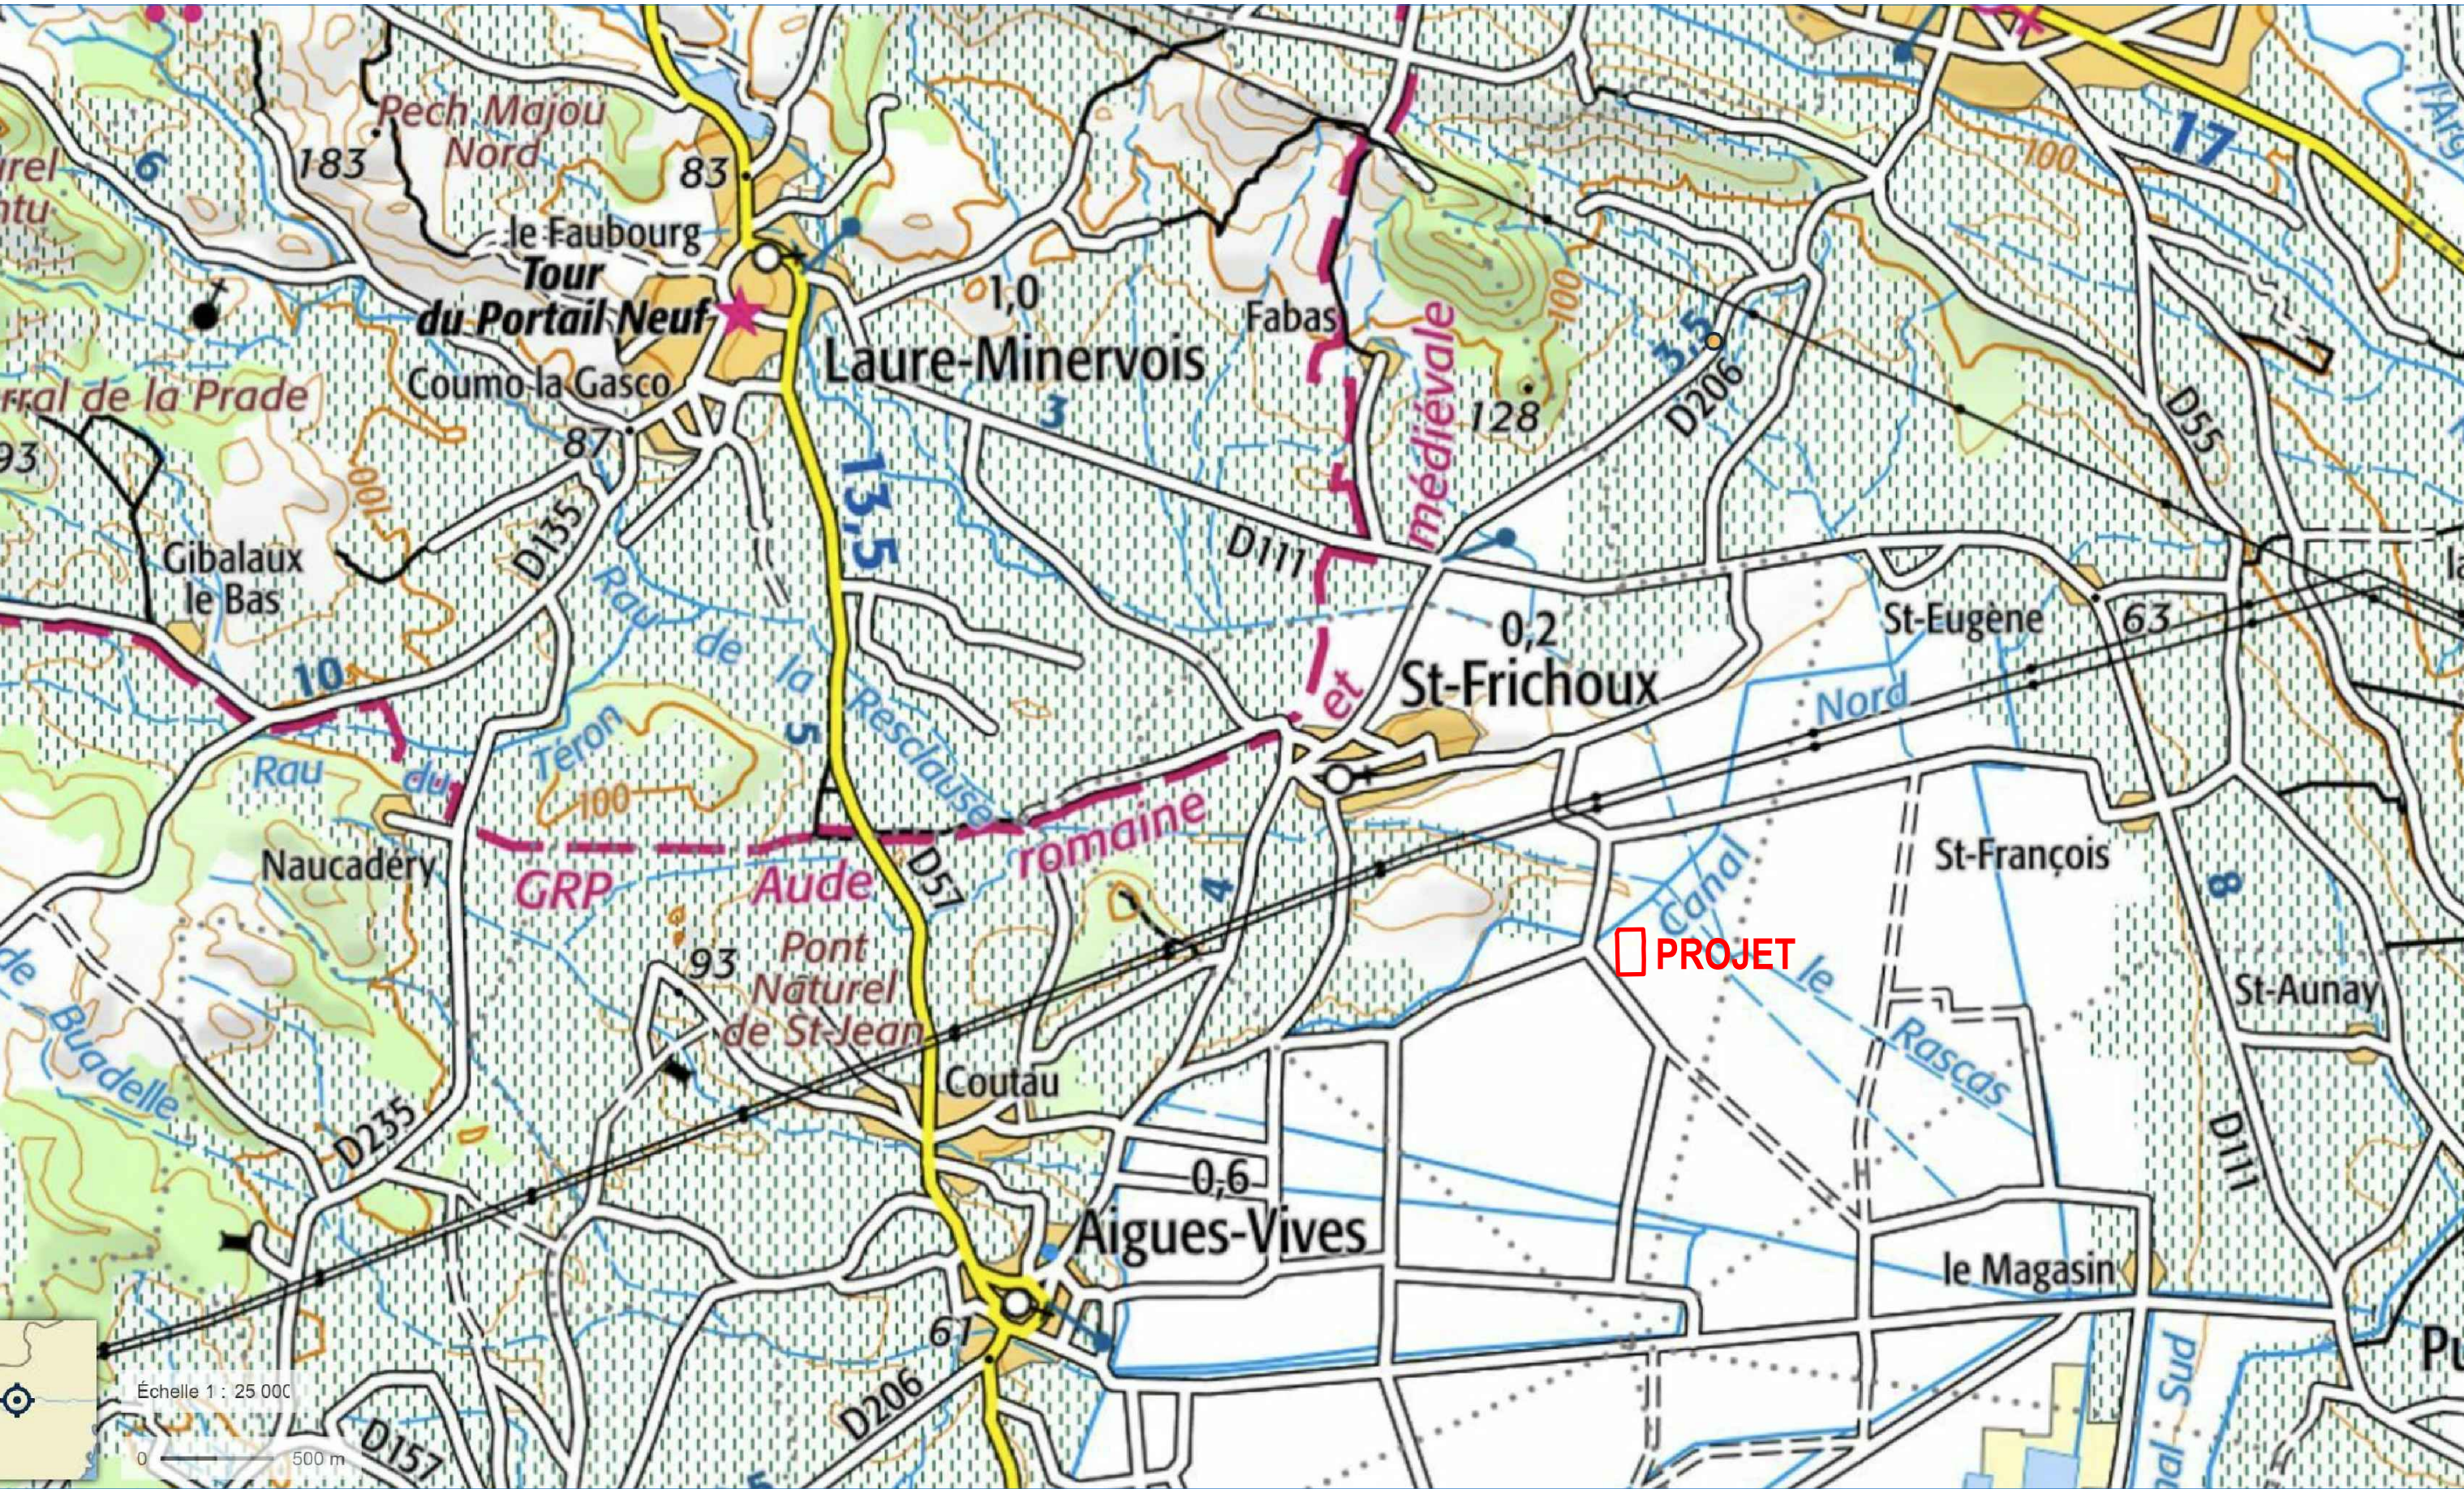

	SAINT-FRICHOUX CONSTRUCTION DE SERRES ARBORICOLES PHOTOVOLTAIQUES PLAN DE SITUATION	CODE	PHASE	DES	VRF		DATE	ECHELLE	NUMERO	INDICE
		149	DPC	AA	AA		15/07/25	1/25000	PC1	0