


COUPE PROFIL 01-Ech : 1/300

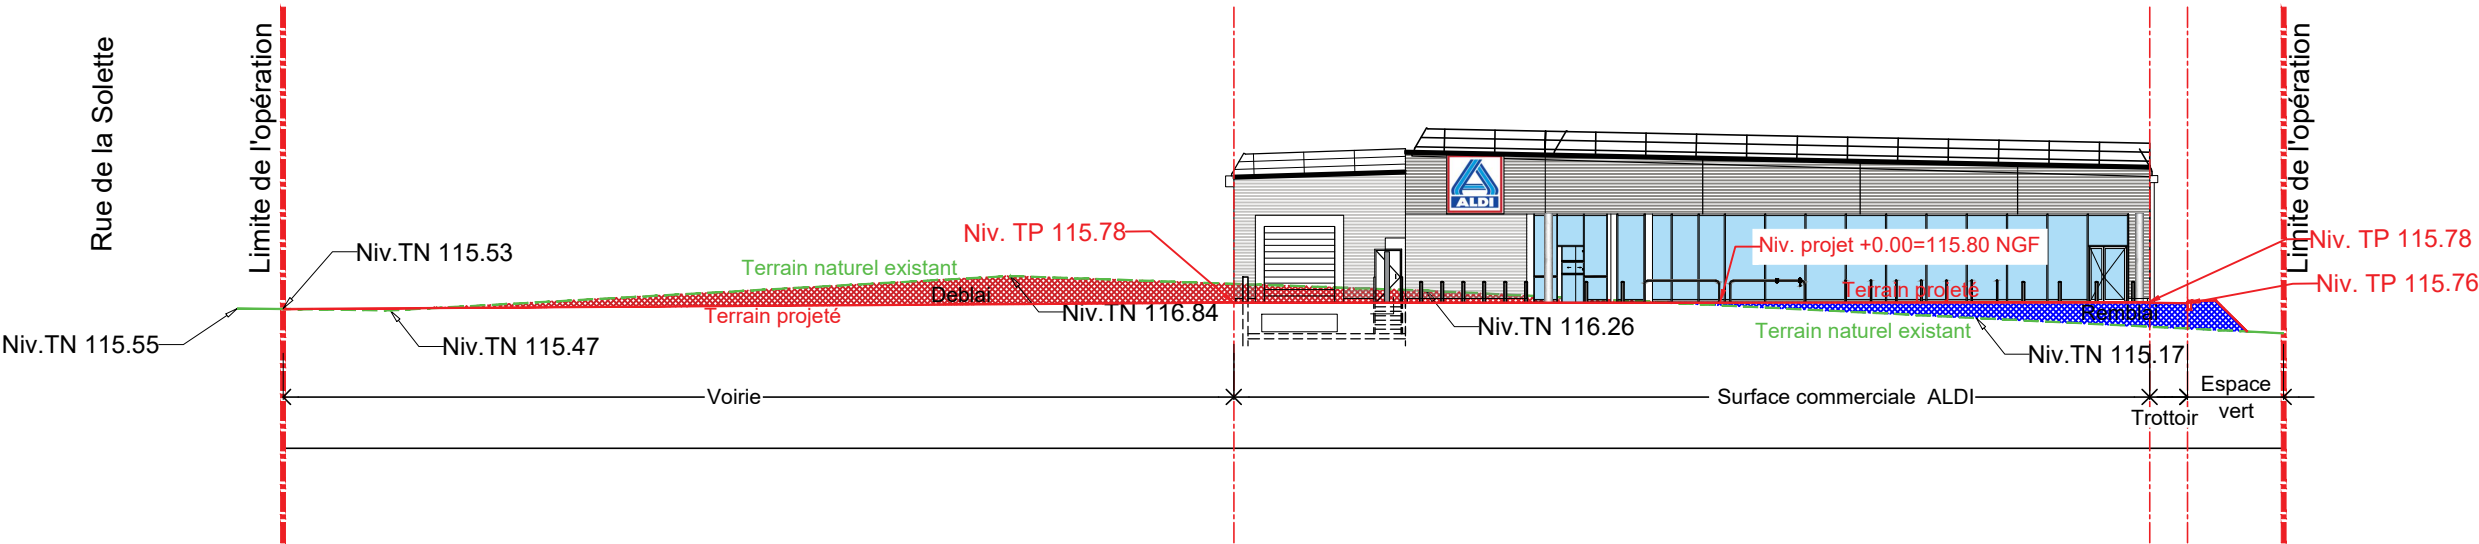

COUPE PROFIL 02-Ech : 1/300