



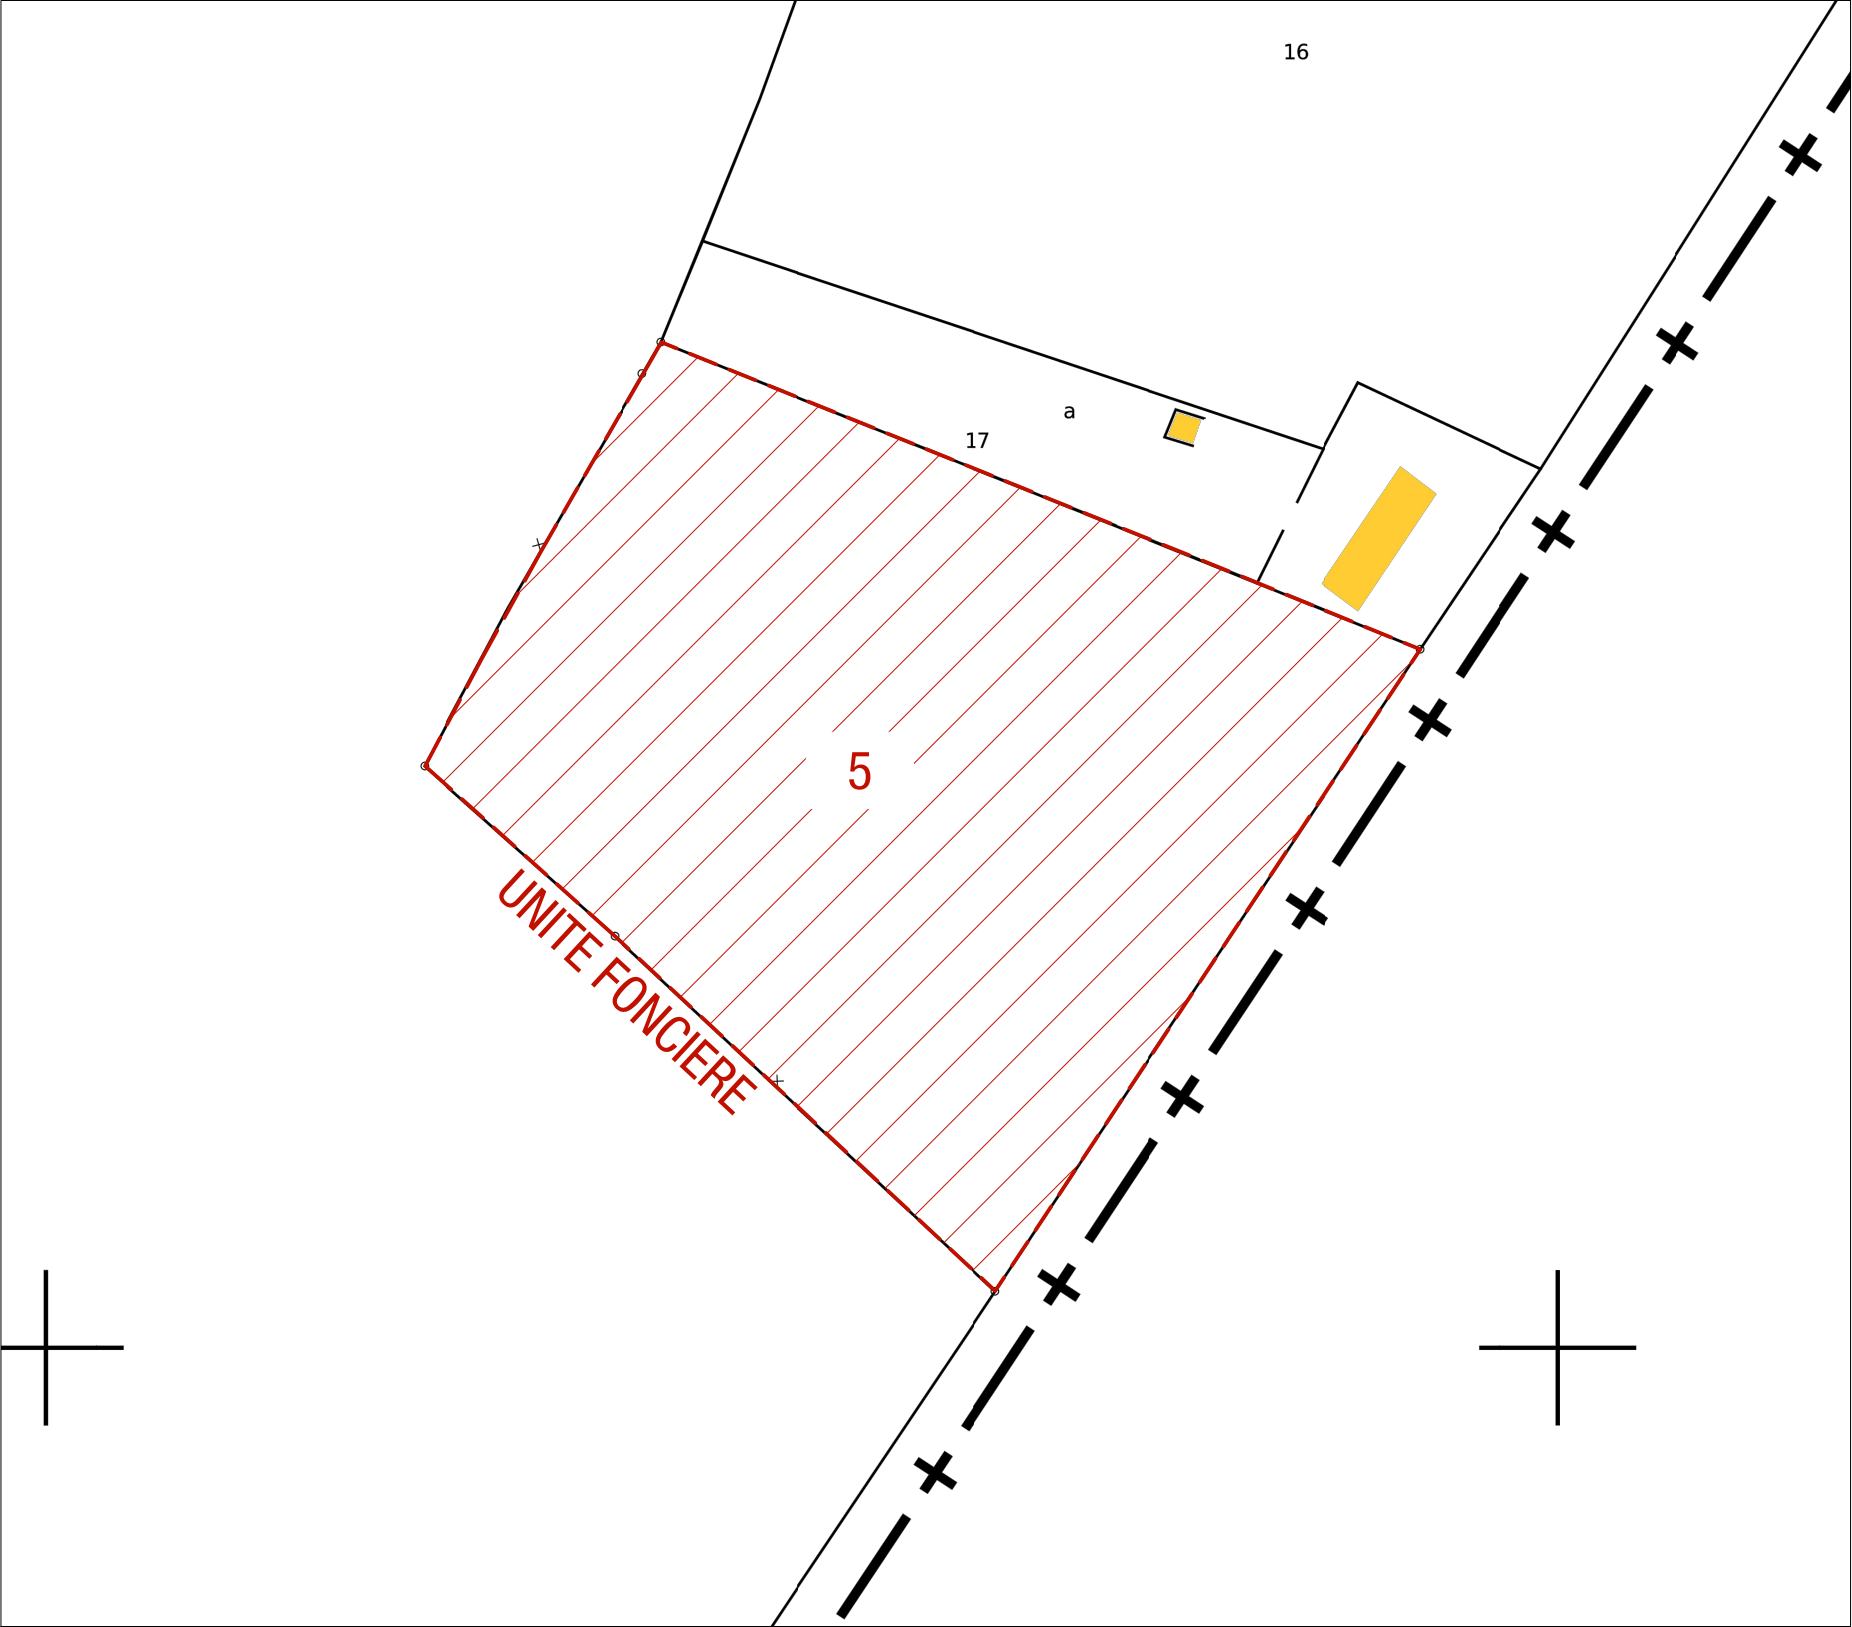

1/25 000 – 1 cm = 250 m

1/10 000 – 1 cm = 100 m

N

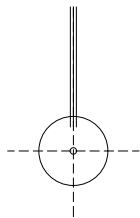

Unité foncière :	ZH 5
Contenance cadastrale :	8 610 m²
Parcelle projet :	ZH 5
RNU	

