


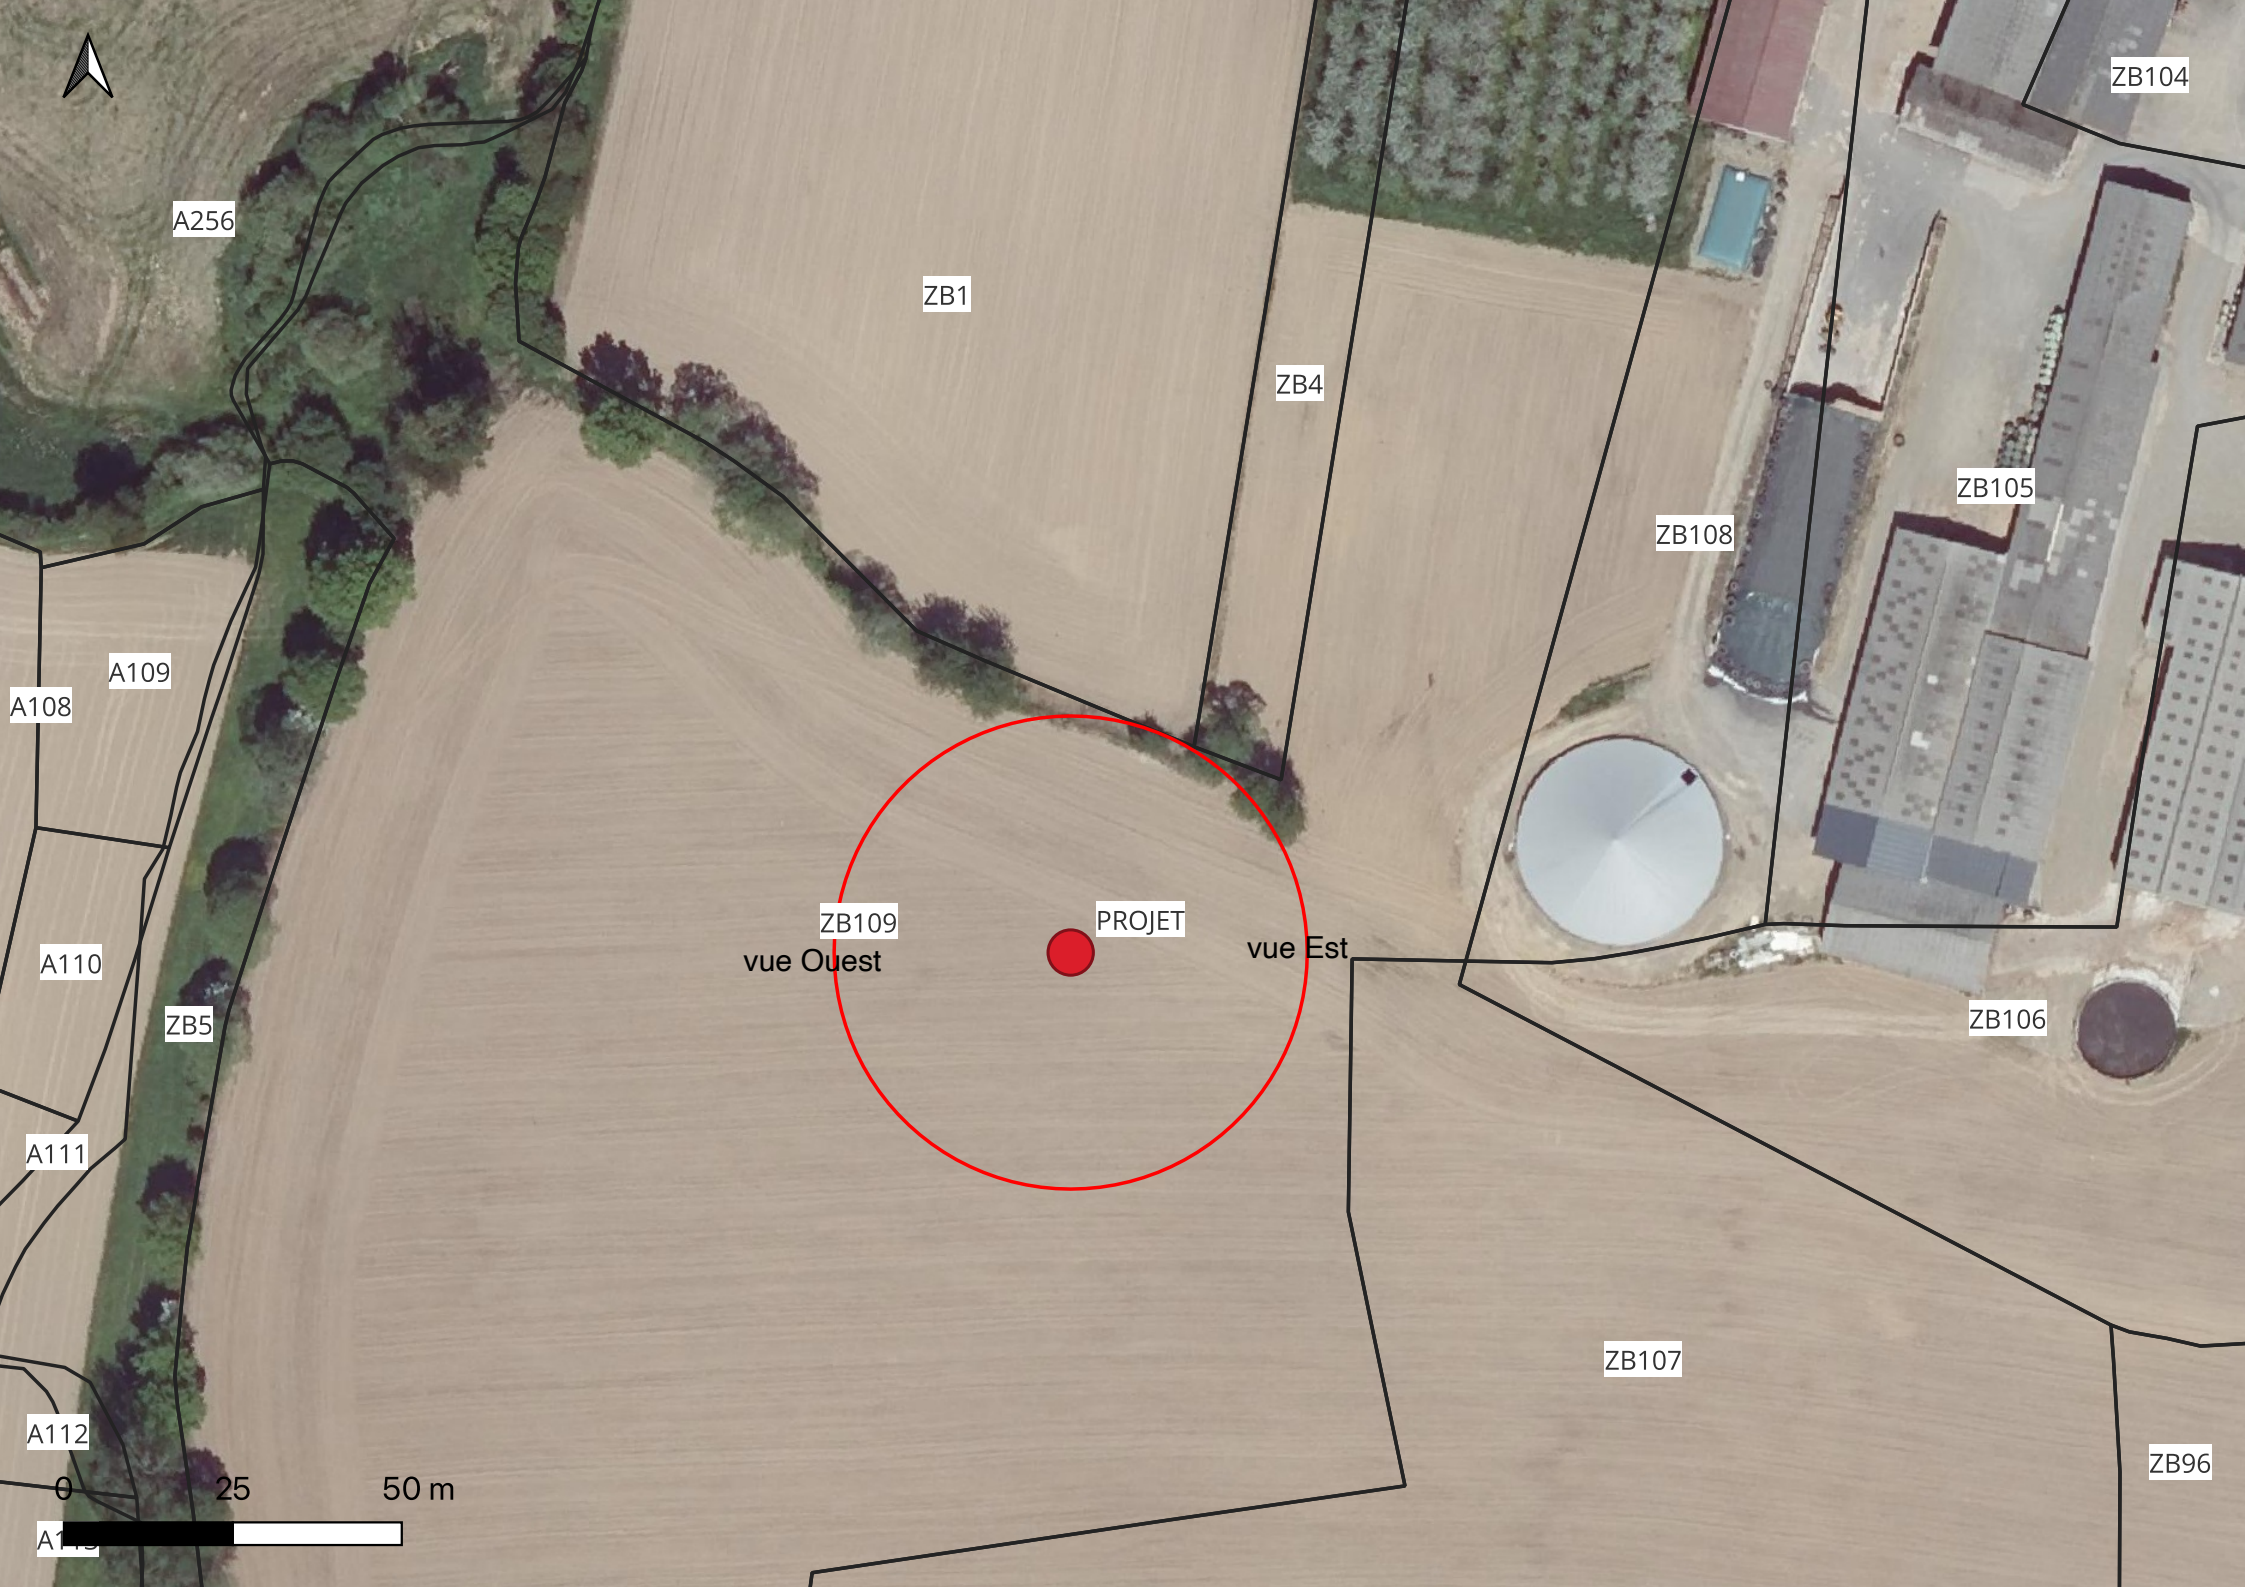

A256

ZB1

ZB4

ZB104

ZB105

ZB108

ZB109

PROJET

vue Ouest

vue Est

ZB106

ZB107

ZB96

A109

A108

A110

ZB5

A111

A112

A113

0

25

50 m