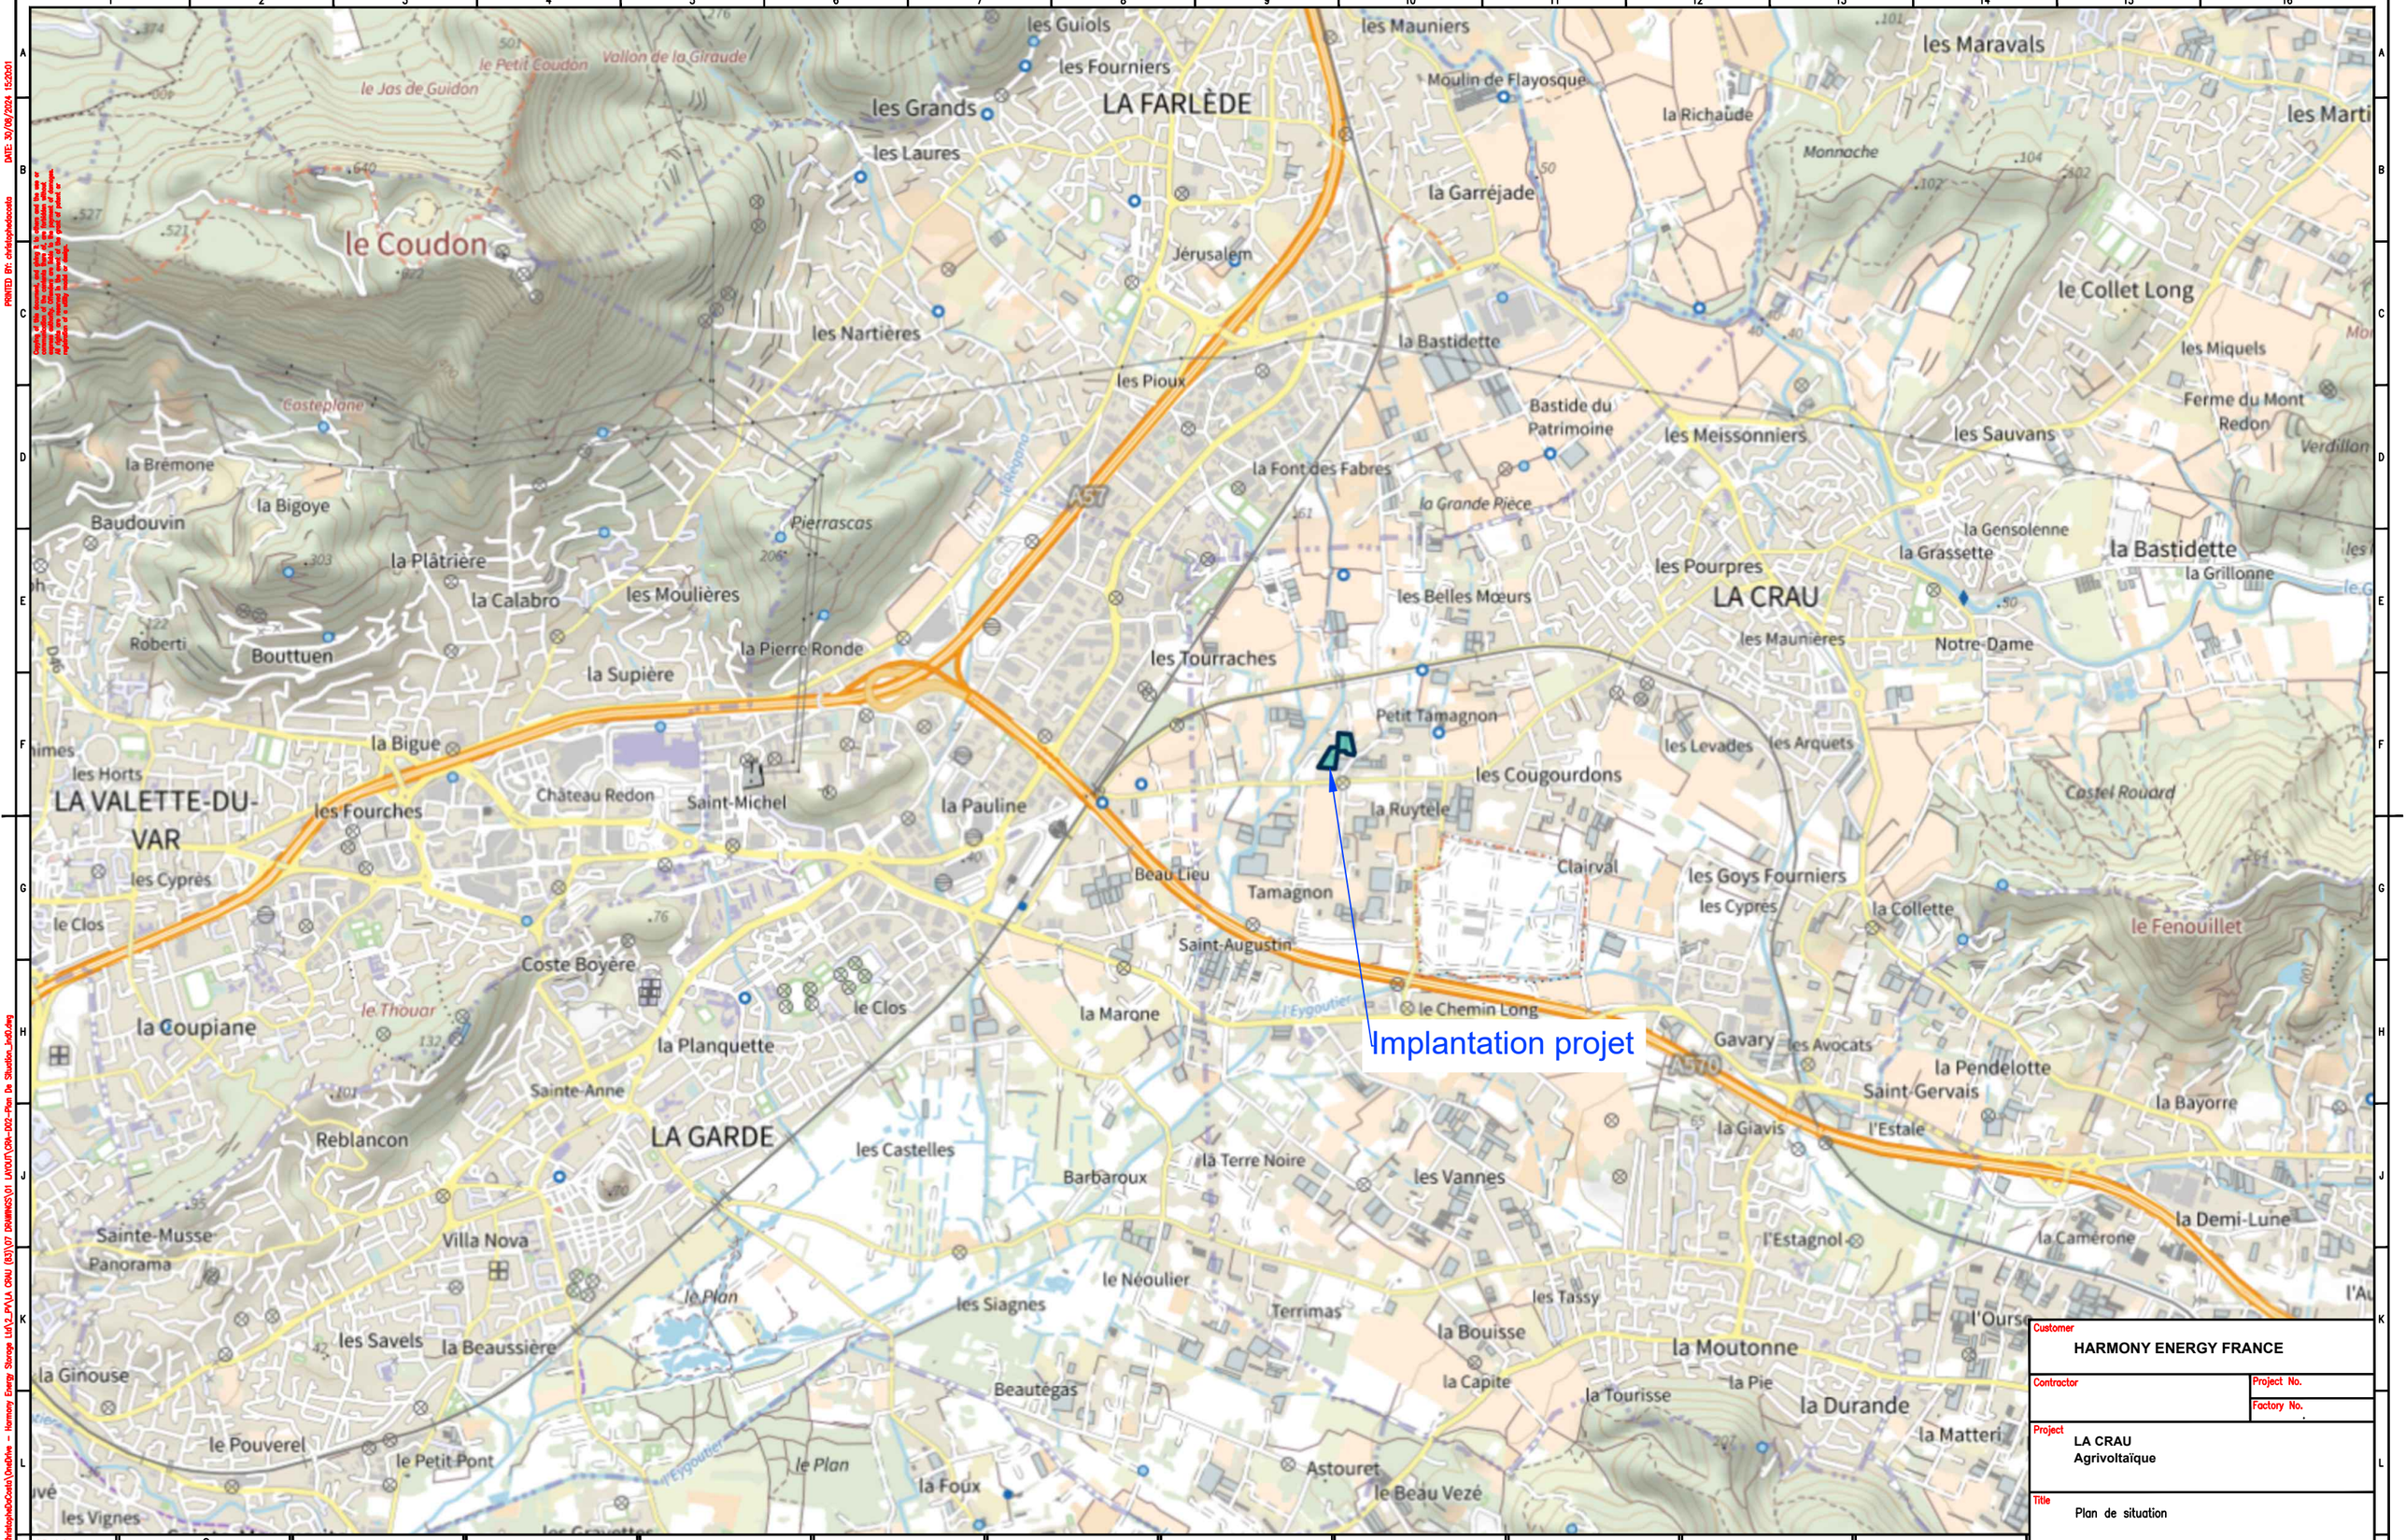

REVISION	0	
DRAWN BY:	CDC	FIRST ISSUE
CHECKED BY:	.	
APPROVED BY:	.	
ISSUE DATE:	.	

Customer: HARMONY ENERGY FRANCE

Contractor

Project No.

Factory No. .

Project: LA CRAU Agrivoltaïque

Title: Plan de situation

Contractor Dwg.No.

Customer Dwg.No. CRA–D02–Plan De Situation_ind0

Approved	Checked	Designed	Drawn	Sheet 1
.	.	.	CDC	of –
Date 30/08/24	Scale 1:25000	Drawing Size A3		Revision 0

PRINT & FILENAME: C:\Users\ChristophedeCosta\OneDrive - Harmony Energy Storage LLA\2_PV\LA CRAU (83)\07 DRAWINGS\01 LAYOUT\CRA-D02-Plan De Situation_ind0.dwg

PRINTED BY: christophedecosta

DATE: 30/08/2024 15:20:01