




1 Elevation OUEST01
Ech : 1 : 600

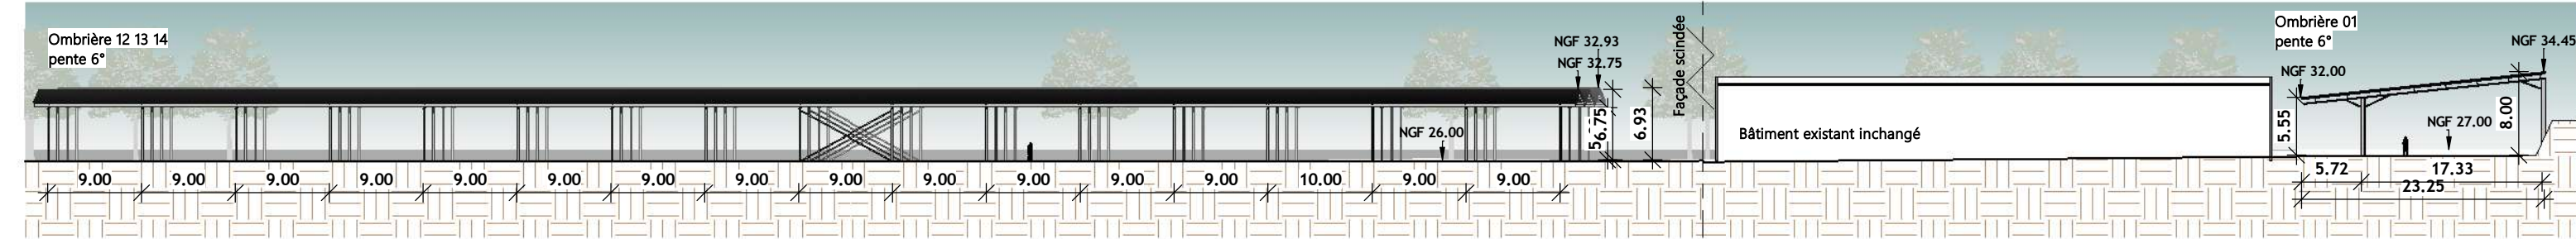


2 Elevation EST01
Ech : 1 : 600

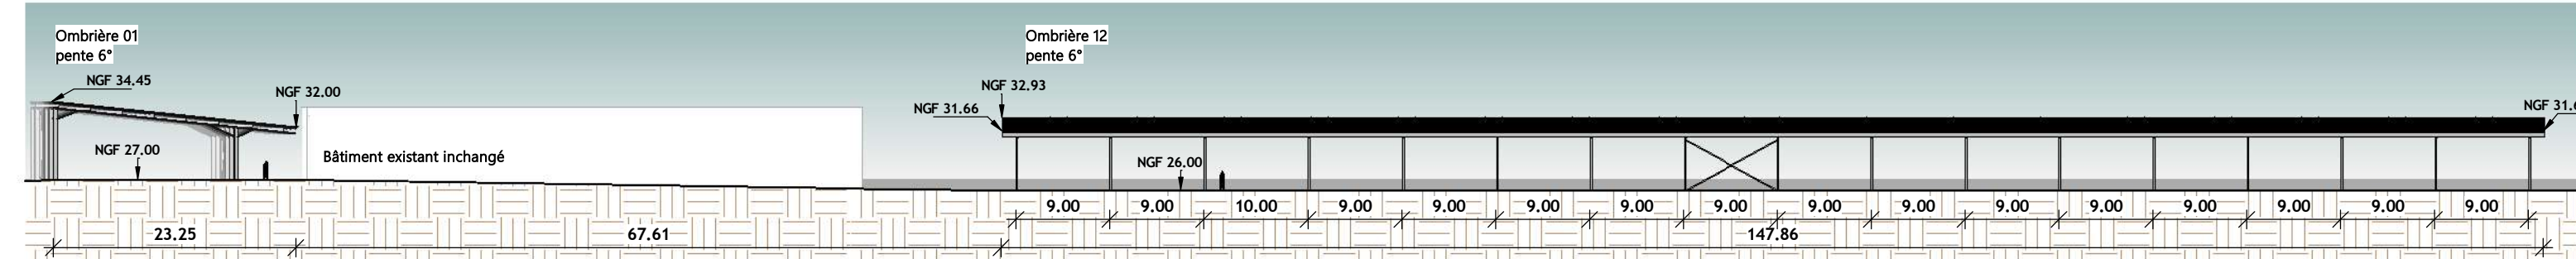


4 Elevation OUEST02
Ech : 1 : 600

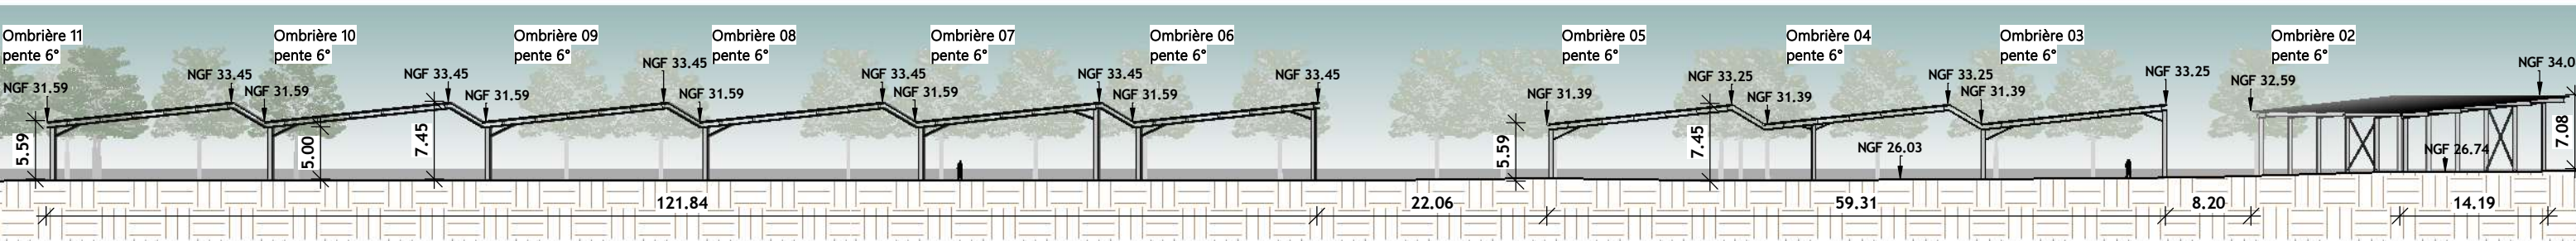


3 Elevation EST02
Ech : 1 : 600

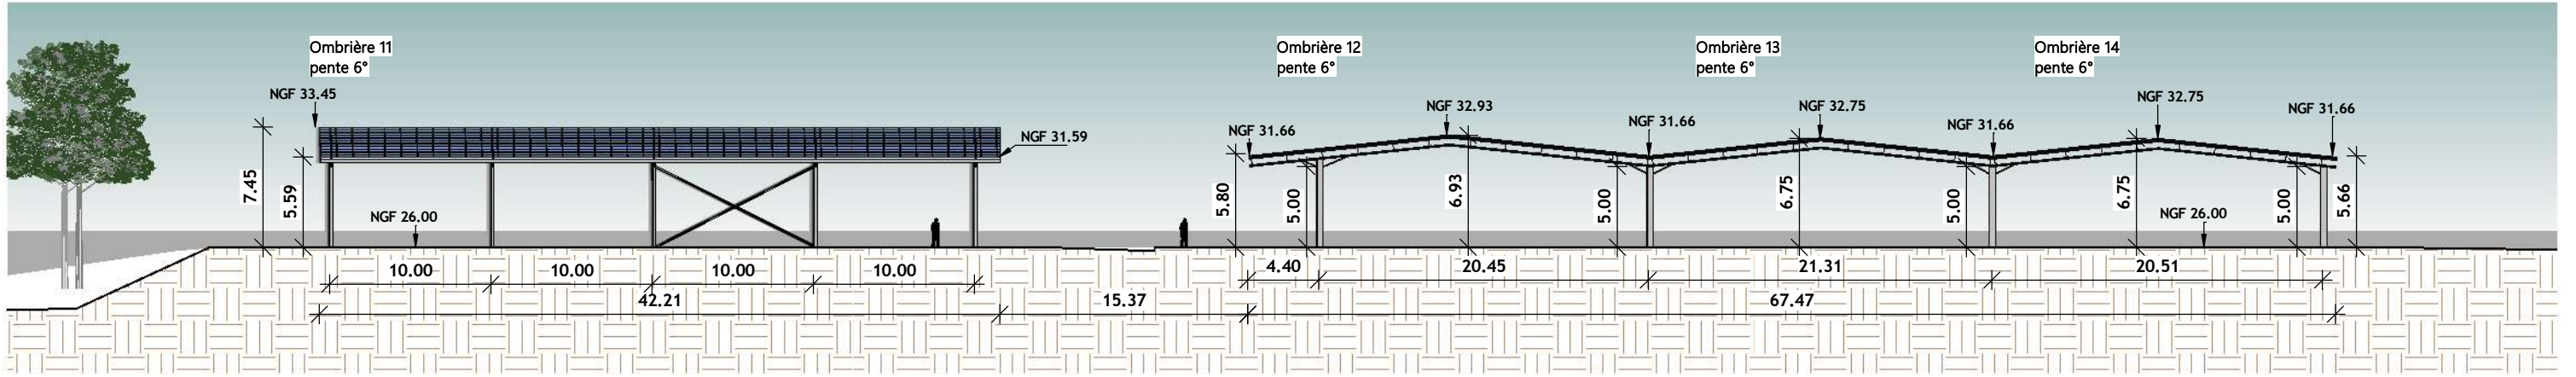

1 Elevation SUD
Ech : 1 : 400

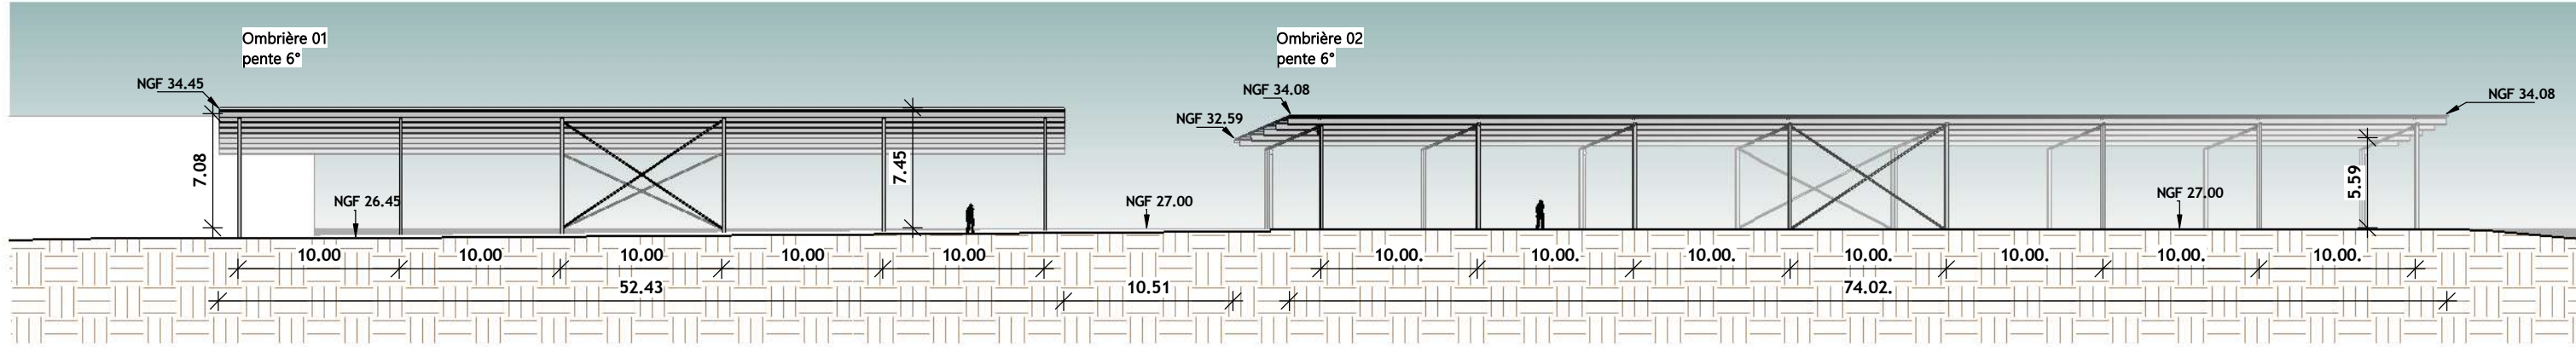

2 Elevation NORD01
Ech : 1 : 400

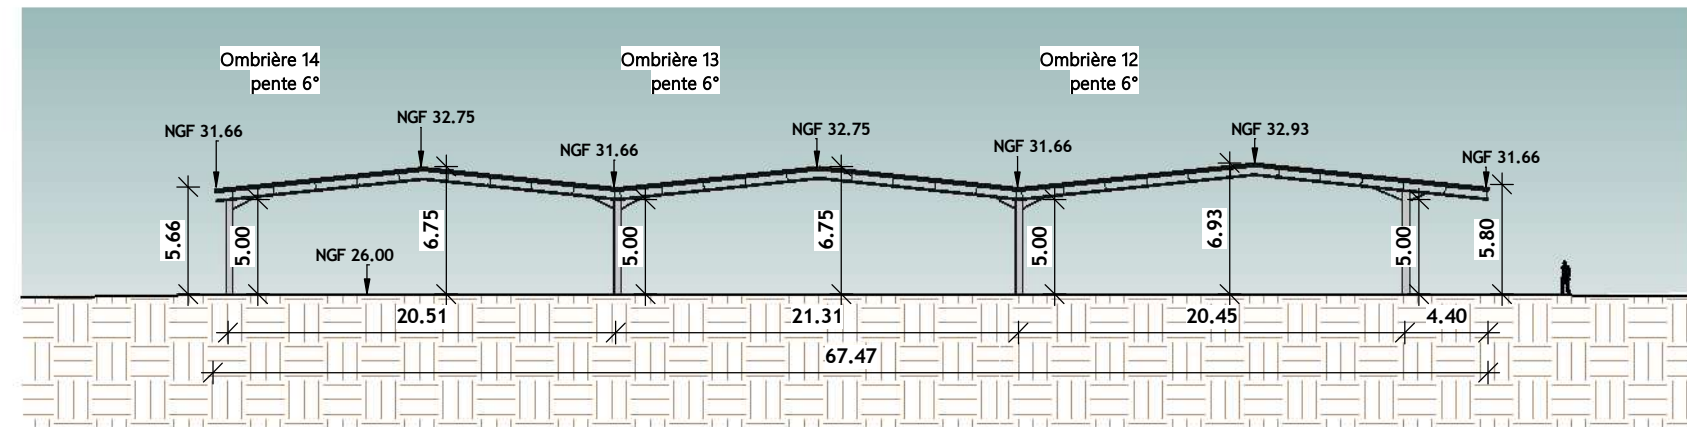

3 Elevation NORD02
Ech : 1 : 400

