



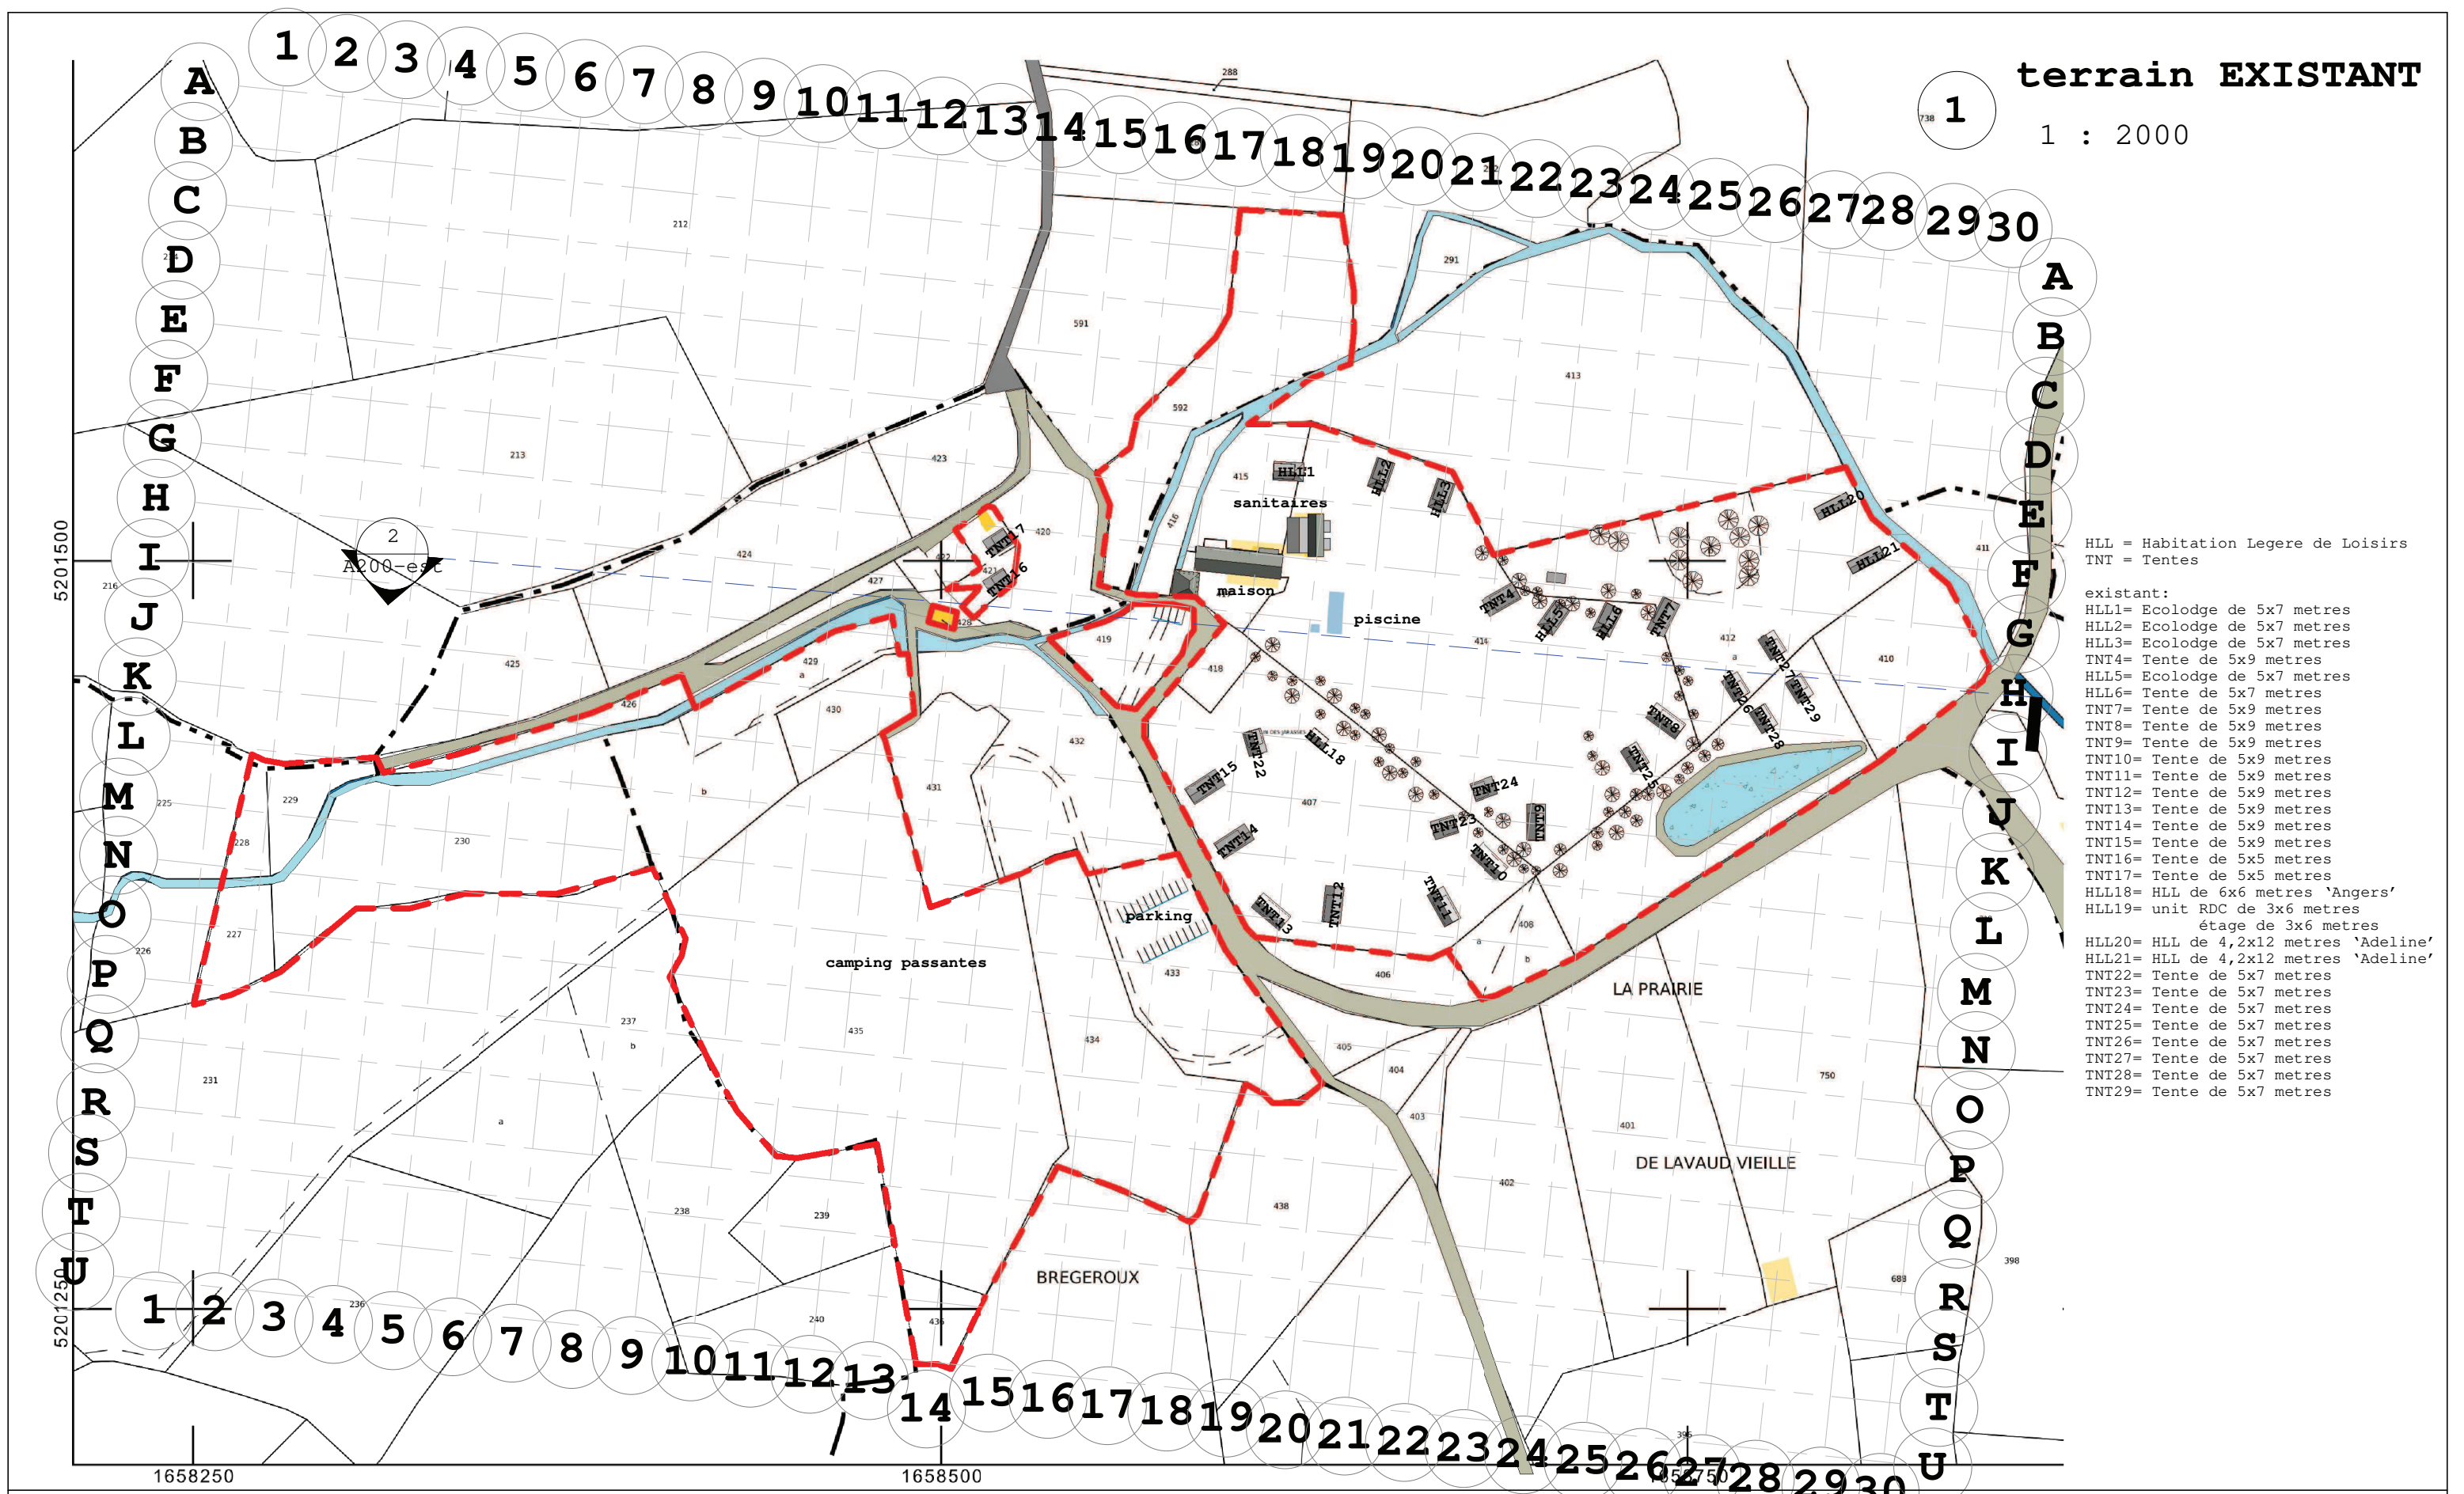

- HLL = Habitation Legere de Loisirs
TNT = Tentes
- existant:
- HLL1= Ecolodge de 5x7 metres
 - HLL2= Ecolodge de 5x7 metres
 - HLL3= Ecolodge de 5x7 metres
 - TNT4= Tente de 5x9 metres
 - HLL5= Ecolodge de 5x7 metres
 - HLL6= Tente de 5x7 metres
 - TNT7= Tente de 5x9 metres
 - TNT8= Tente de 5x9 metres
 - TNT9= Tente de 5x9 metres
 - TNT10= Tente de 5x9 metres
 - TNT11= Tente de 5x9 metres
 - TNT12= Tente de 5x9 metres
 - TNT13= Tente de 5x9 metres
 - TNT14= Tente de 5x9 metres
 - TNT15= Tente de 5x9 metres
 - TNT16= Tente de 5x5 metres
 - TNT17= Tente de 5x5 metres
 - HLL18= HLL de 6x6 metres 'Angers'
 - HLL19= unit RDC de 3x6 metres
étage de 3x6 metres
 - HLL20= HLL de 4,2x12 metres 'Adeline'
 - HLL21= HLL de 4,2x12 metres 'Adeline'
 - TNT22= Tente de 5x7 metres
 - TNT23= Tente de 5x7 metres
 - TNT24= Tente de 5x7 metres
 - TNT25= Tente de 5x7 metres
 - TNT26= Tente de 5x7 metres
 - TNT27= Tente de 5x7 metres
 - TNT28= Tente de 5x7 metres
 - TNT29= Tente de 5x7 metres

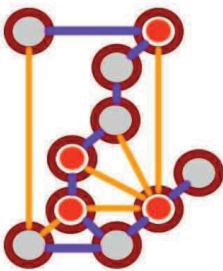


mulder-architecten
Ben A.M.J. Mulder Arch. AvB
Les Arses
63640 BIOLLET FR
mulder.architecten@gmail.com

SAS La Grange

Moulin de Jarasses


Terrain EXISTANT

Projet	2021-473	A100
Date	18/12/2025	
Dessiné par	BM	
Echelle (à A3)		1 : 2000

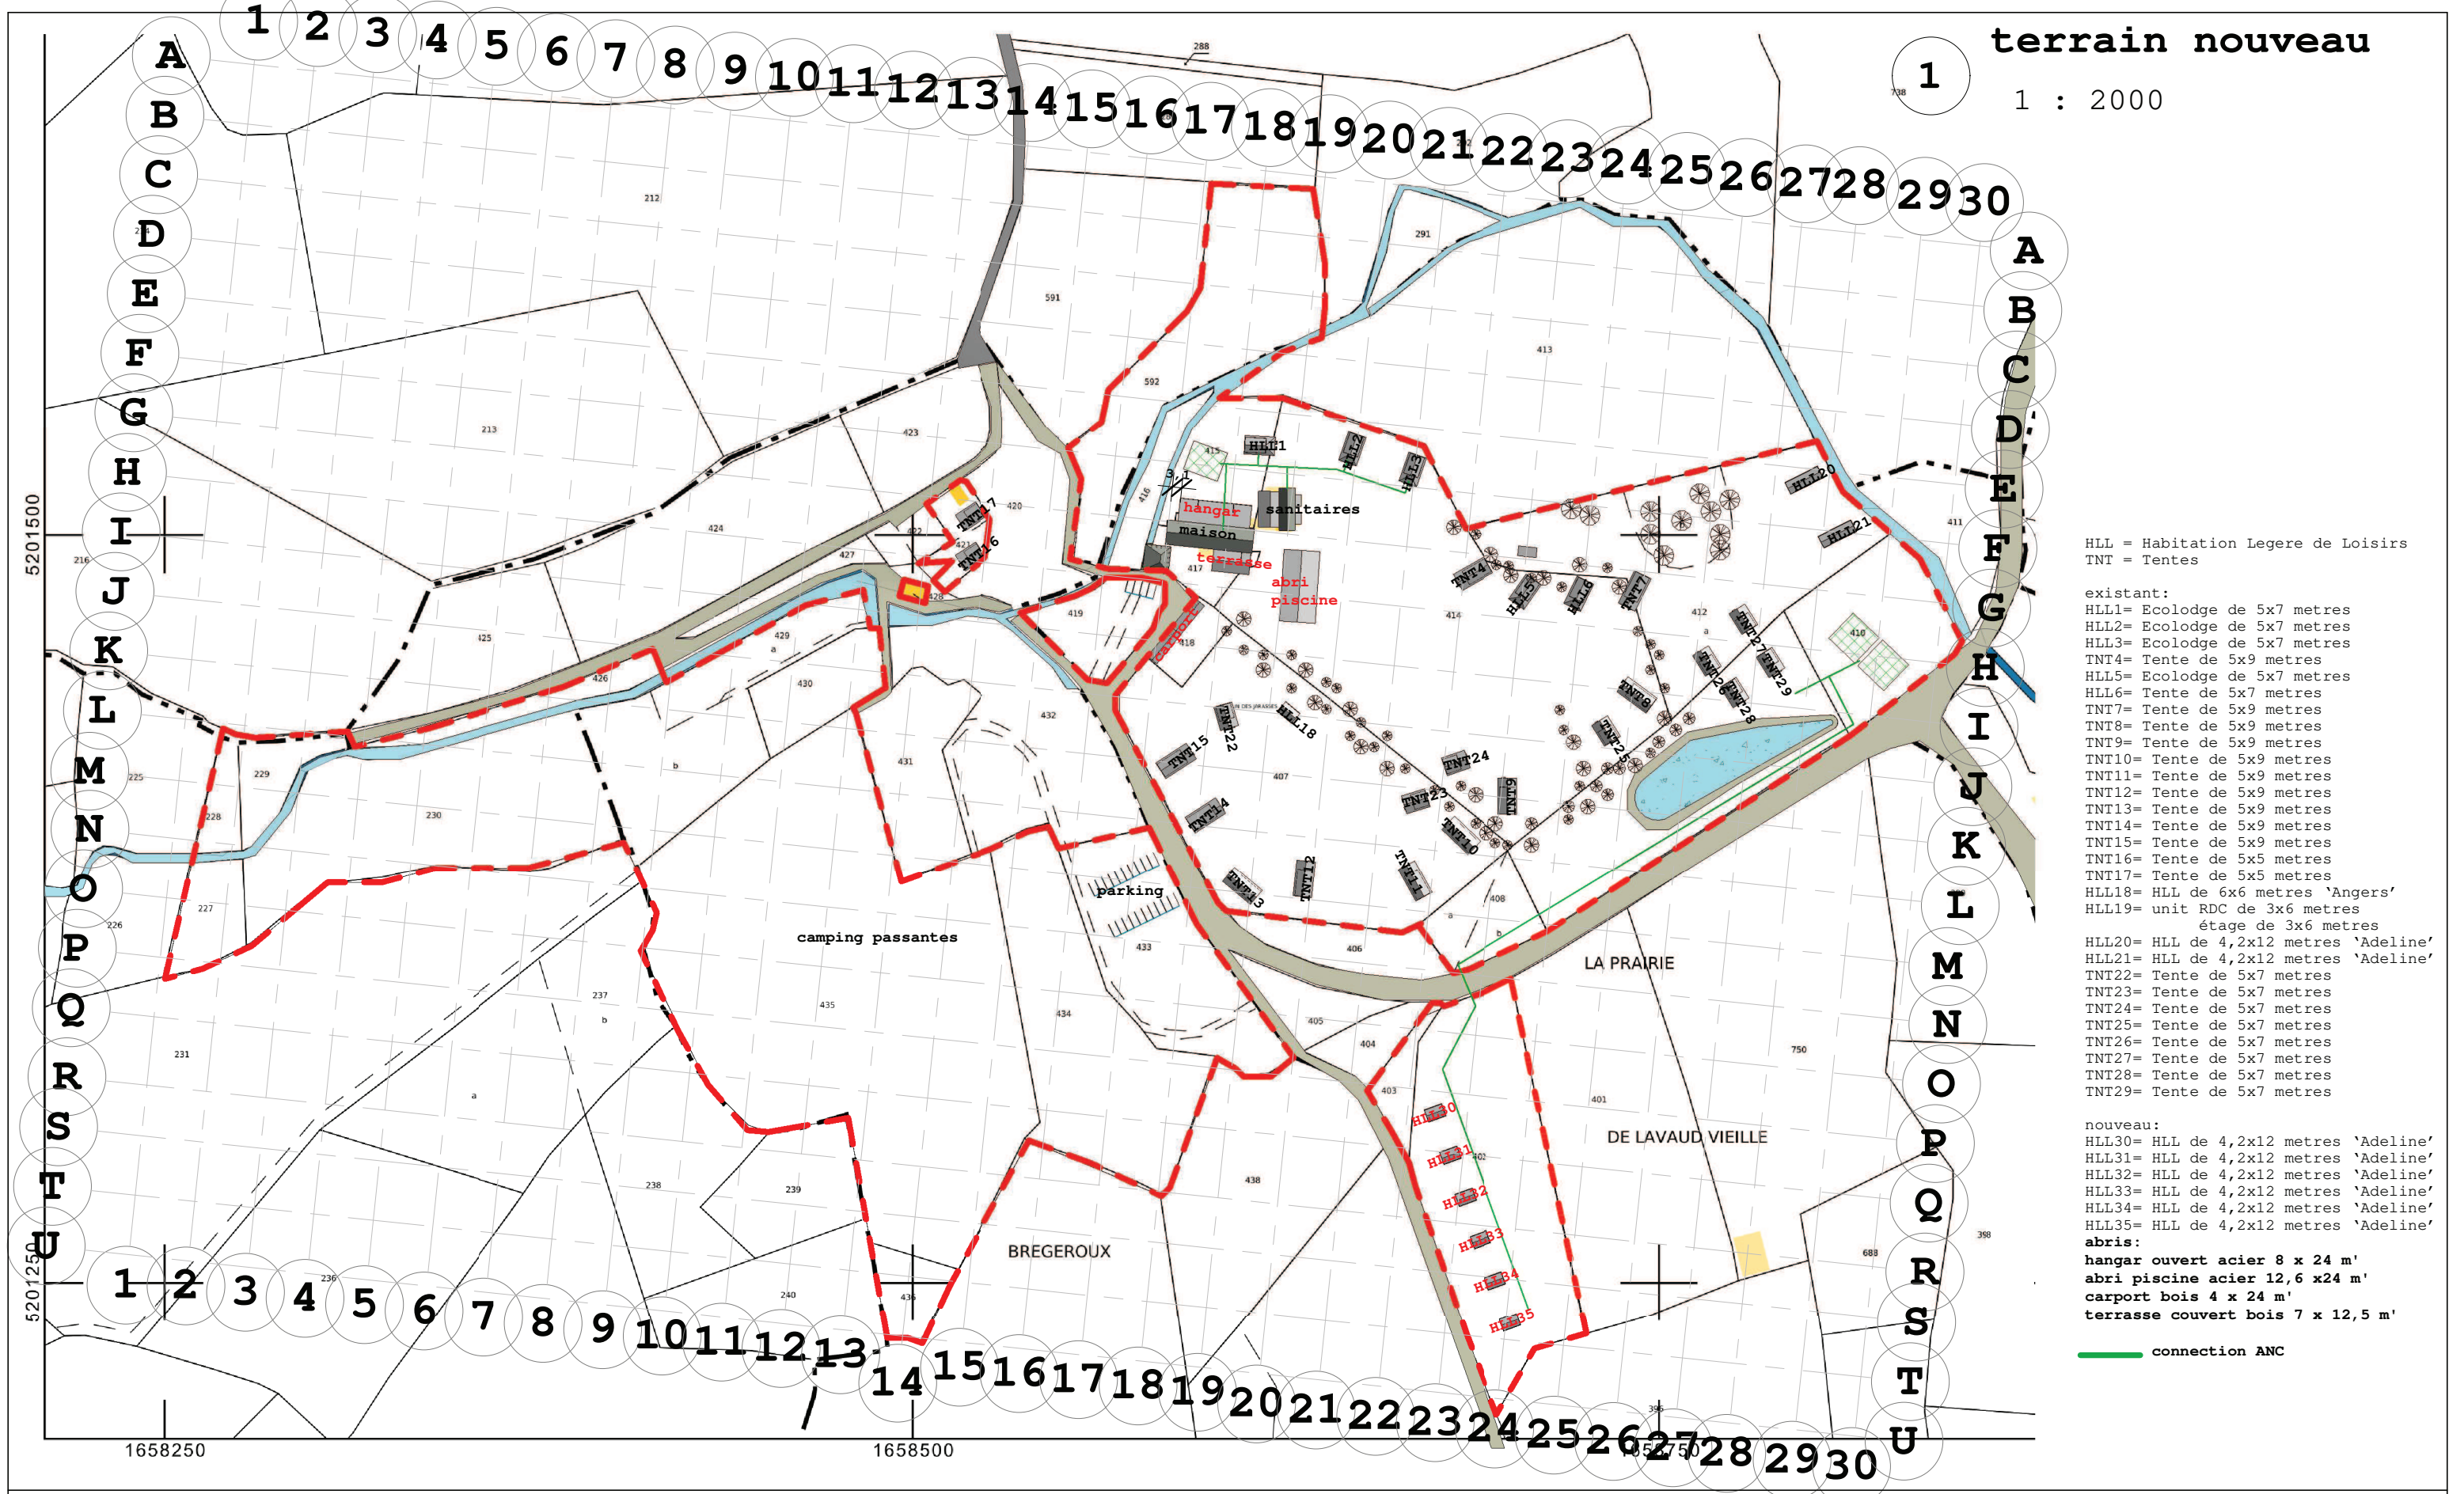

1 terrain nouveau
1 : 2000

- HLL = Habitation Legere de Loisirs
TNT = Tentes
- existant:
- HLL1= Ecolodge de 5x7 metres
 - HLL2= Ecolodge de 5x7 metres
 - HLL3= Ecolodge de 5x7 metres
 - TNT4= Tente de 5x9 metres
 - HLL5= Ecolodge de 5x7 metres
 - HLL6= Tente de 5x7 metres
 - TNT7= Tente de 5x9 metres
 - TNT8= Tente de 5x9 metres
 - TNT9= Tente de 5x9 metres
 - TNT10= Tente de 5x9 metres
 - TNT11= Tente de 5x9 metres
 - TNT12= Tente de 5x9 metres
 - TNT13= Tente de 5x9 metres
 - TNT14= Tente de 5x9 metres
 - TNT15= Tente de 5x9 metres
 - TNT16= Tente de 5x5 metres
 - TNT17= Tente de 5x5 metres
 - HLL18= HLL de 6x6 metres 'Angers'
 - HLL19= unit RDC de 3x6 metres étage de 3x6 metres
 - HLL20= HLL de 4,2x12 metres 'Adeline'
 - HLL21= HLL de 4,2x12 metres 'Adeline'
 - TNT22= Tente de 5x7 metres
 - TNT23= Tente de 5x7 metres
 - TNT24= Tente de 5x7 metres
 - TNT25= Tente de 5x7 metres
 - TNT26= Tente de 5x7 metres
 - TNT27= Tente de 5x7 metres
 - TNT28= Tente de 5x7 metres
 - TNT29= Tente de 5x7 metres
- nouveau:
- HLL30= HLL de 4,2x12 metres 'Adeline'
 - HLL31= HLL de 4,2x12 metres 'Adeline'
 - HLL32= HLL de 4,2x12 metres 'Adeline'
 - HLL33= HLL de 4,2x12 metres 'Adeline'
 - HLL34= HLL de 4,2x12 metres 'Adeline'
 - HLL35= HLL de 4,2x12 metres 'Adeline'
- abris:
- hangar ouvert acier 8 x 24 m'
 - abris piscine acier 12,6 x24 m'
 - carport bois 4 x 24 m'
 - terrasse couvert bois 7 x 12,5 m'
- connection ANC

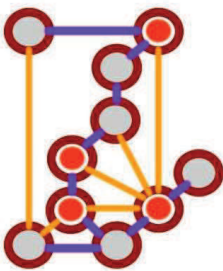

mulder-architecten

Ben A.M.J. Mulder Arch. AvB
Les Arses
63640 BIOLLET FR
mulder.architecten@gmail.com

SAS La Grange		Terrain NOUVEAU	
Moulin de Jarasses		Projet	2021-473
		Date	18/12/2025
		Dessiné par	BM
		A300	
		Echelle(à A3) 1 : 2000	