

ANNEXE OBLIGATOIRE N°3

Plan de situation



PERMIS D'AMÉNAGER

Date : NOVEMBRE 2025
Réf. : Q2520
Dess. : FC

PLAN DE SITUATION DU TERRAIN
ECH : 1/10 000

PA1

Aménageur

SNC ROCH GLAS
14 rue Alek Plunian
35136 SAINT JACQUES DE LA LANDE



Tél : 02 99 67 28 43
Messagerie : m.padel@lamotte.fr

Géomètre - Expert + Bureau d'Etudes VRD

Cabinet OLLIVIER

Espace Arvor - 53 rue du St Esprit
29260 LESNEVEN



Tél : 02 98 83 03 03
Messagerie : vrd@geometre-ollivier.com

Architecte Urbaniste

ARCHIPOLE URBANISME ET ARCHITECTURE

64 Avenue de Keradennec
29000 QUIMPER



Tél : 02 98 10 25 00
Messagerie : f.cornichet@archipole.fr

Paysagiste

Elise CLAUDIC

3 rue Victor Schoelcher
Parc d'Activités de Colguen
29900 CONCARNEAU

Tél : 02 98 83 03 03
Messagerie : elise.claudic@citaterra.com



INDICE


OBSERVATIONS

DATE

--	--	--

 Cabinet OLLIVIER
Géomètres-Experts

The image contains two maps of Brest. The left map shows the administrative boundaries of Brest Métropole Océane (dark purple) and the Ville de Brest (light purple). A blue dot labeled 'PROJET' is located on the border between the two. The right map shows land use, with blue areas representing 'Zone urbanisée' and grey areas representing 'Espace agricole, boisement'. A black dot labeled 'PROJET' is located in the urbanized area.

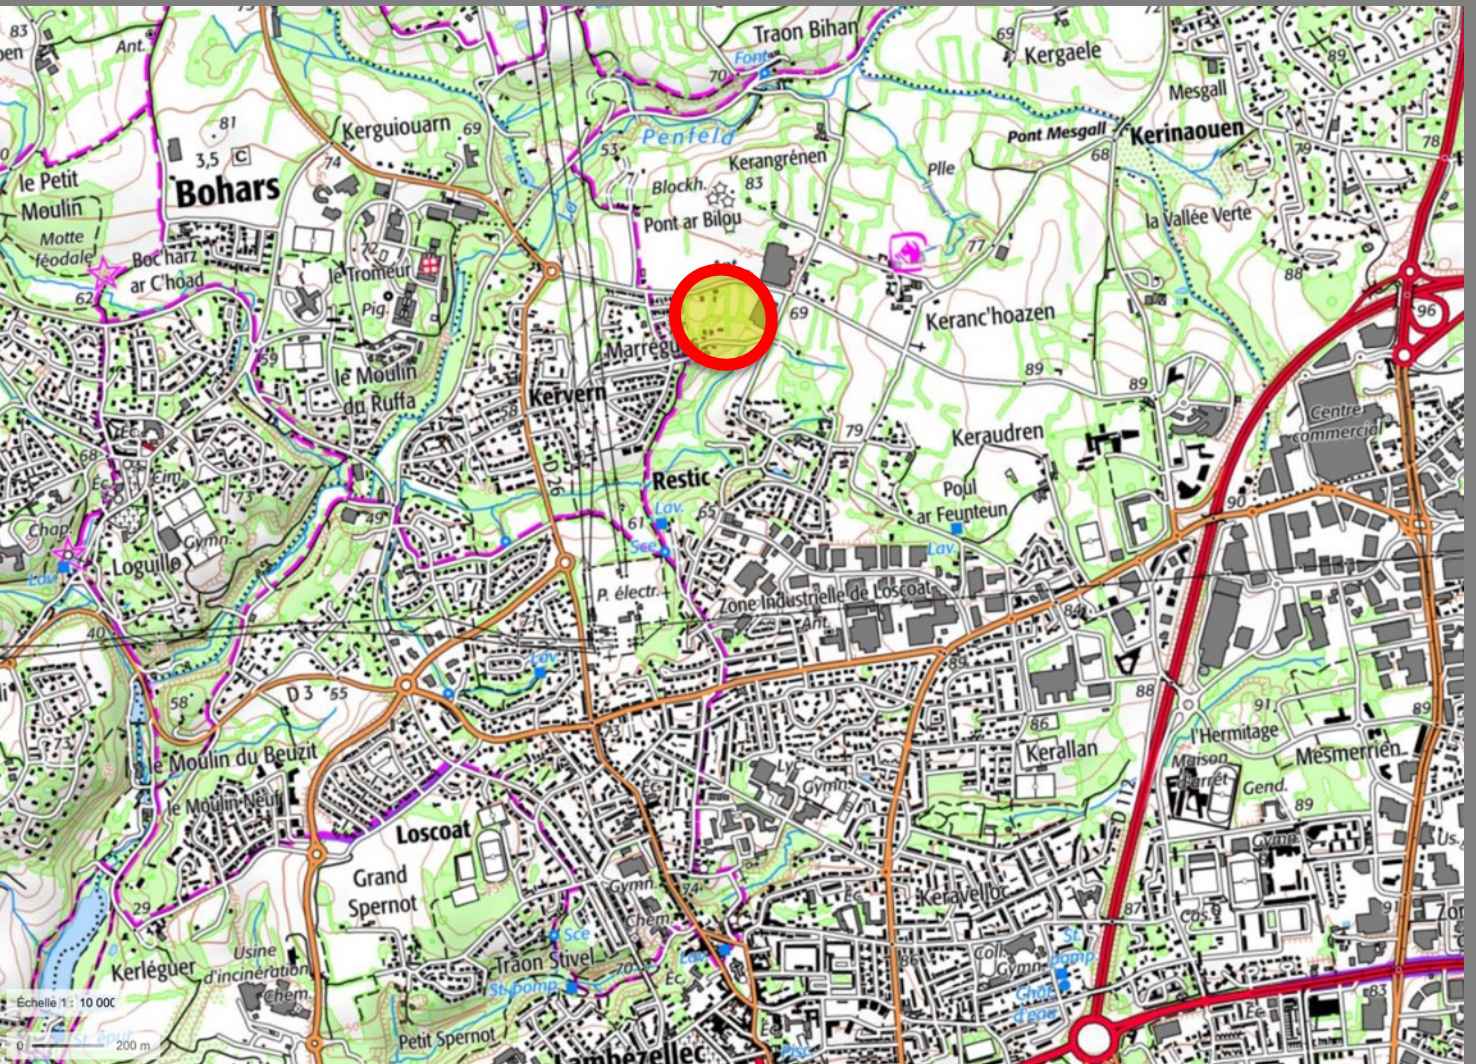

PLAN DE SITUATION – 1/10 000