


Projet de Boisement ST DOMET



13/02/2026 0 0,00,01 0,03 km

Echelle : 1/2 400

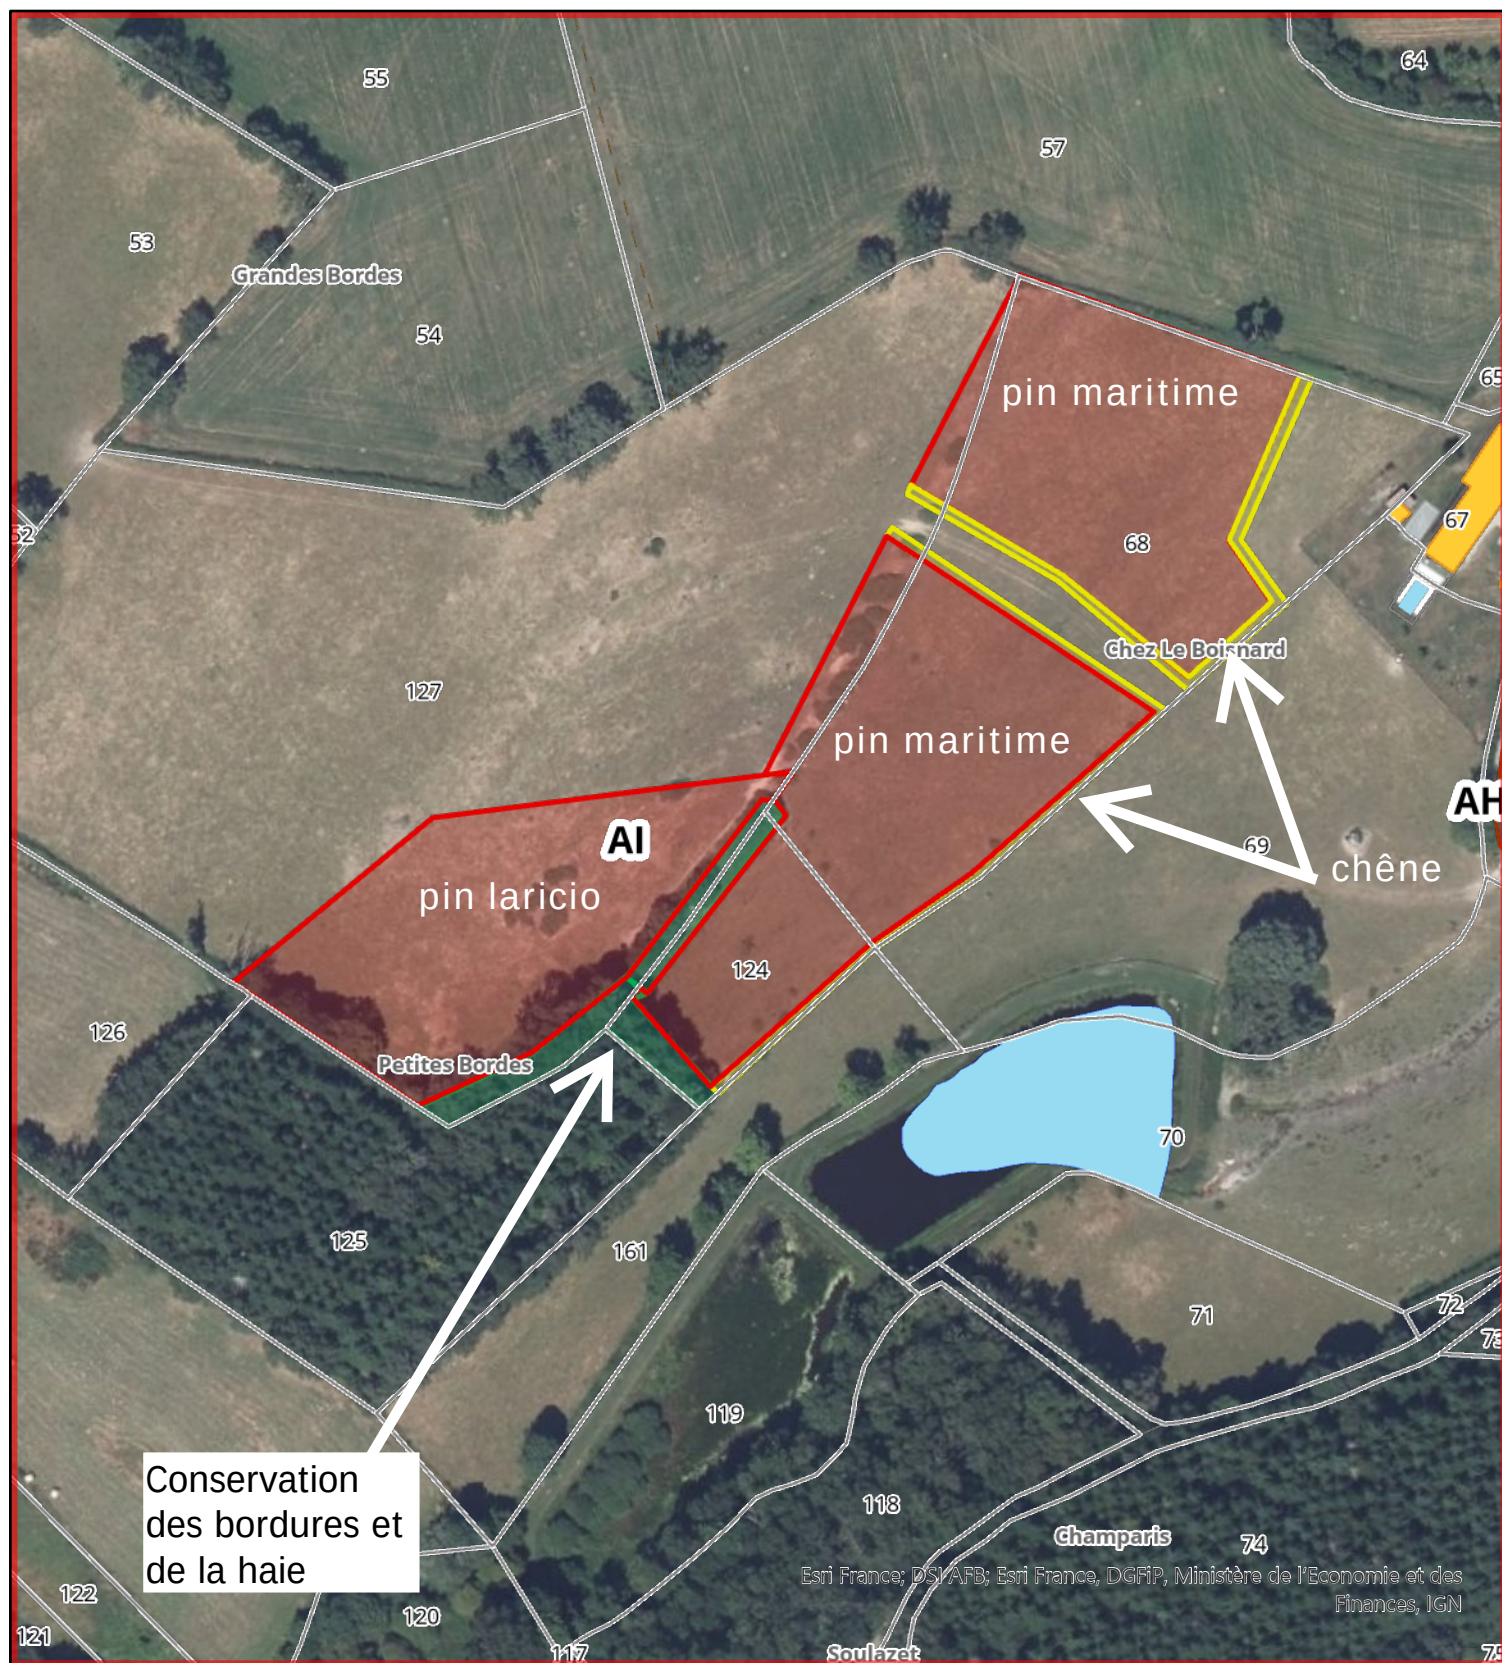