


SECTION: V
PARCELLES:

137-147-149-152-153-154-155-156-
157-158-159-160-161

SECTION: X
PARCELLES:

42-43-44-45-46-47-48-49-50-51-52-2
35-236-237-238

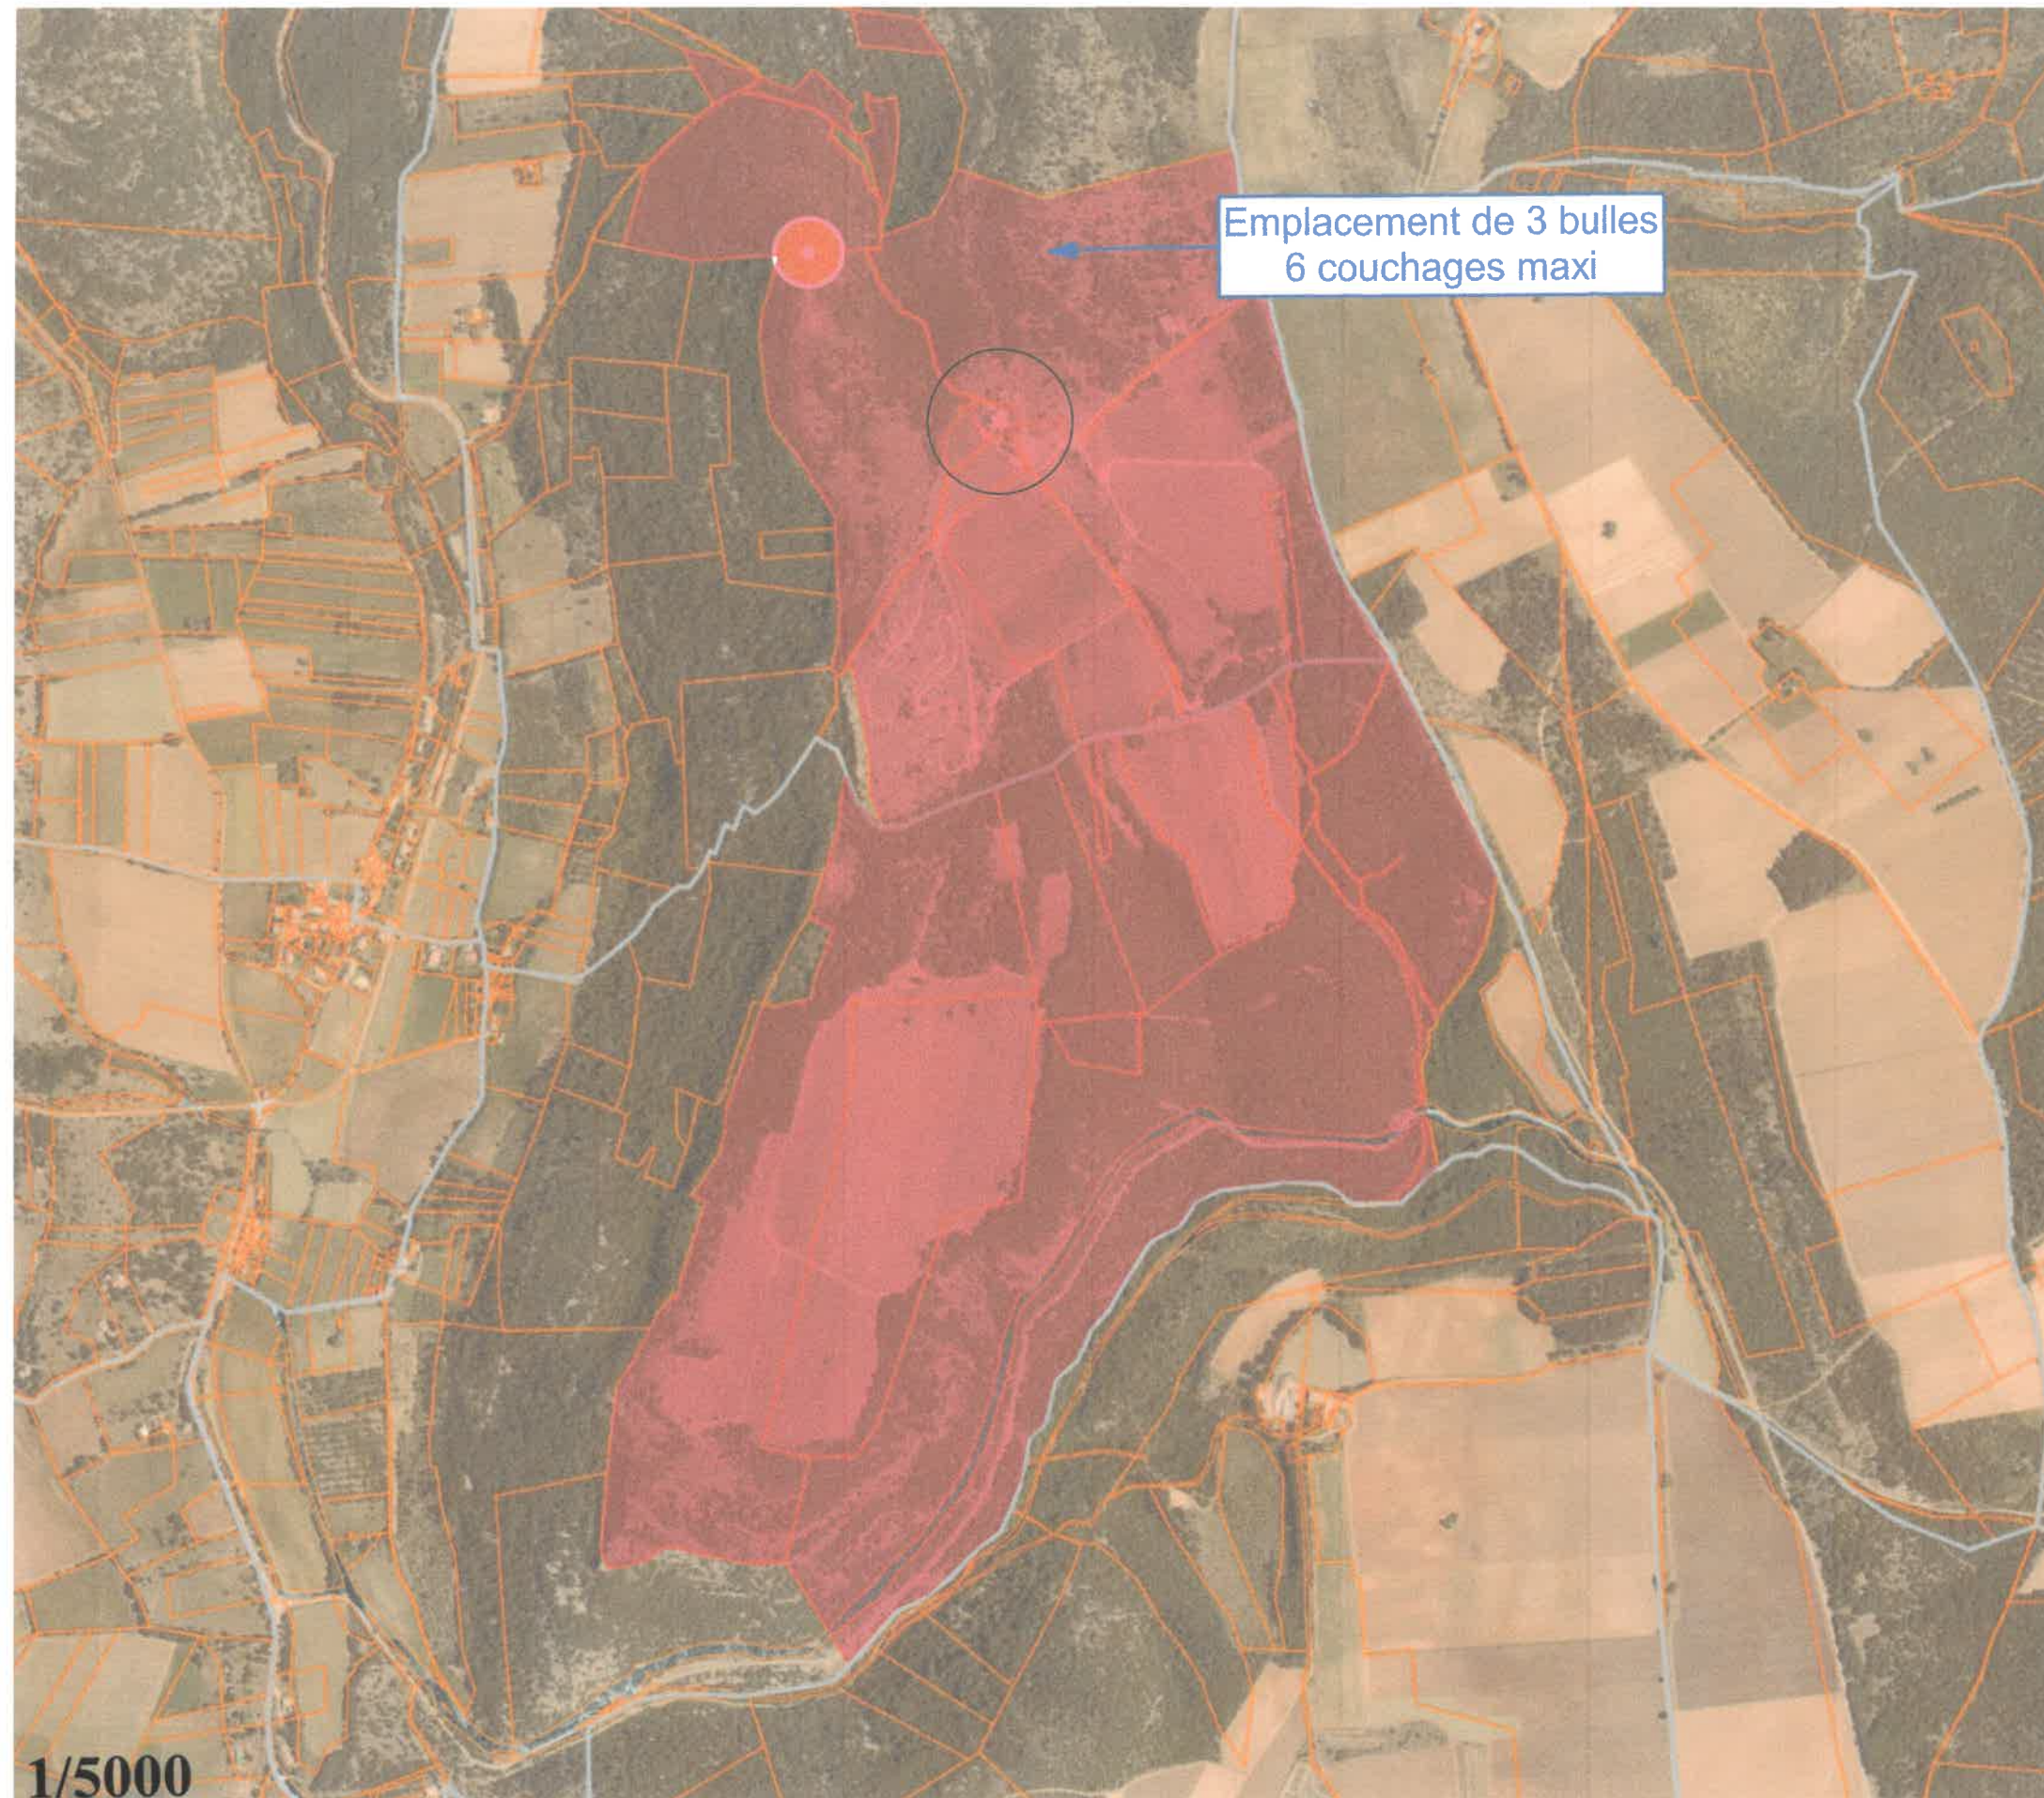

AVANT

SITUATION- CADASTRE

PC1(complément)

SECTIONS ET NUMEROS DE PARCELLES

SECTION: V
PARCELLES:

137-147-149-152-153-154-155-156-
157-158-159-160-161

SECTION: X
PARCELLES:

42-43-44-45-46-47-48-49-50-51-52-2
35-236-237-238

Emplacement de 3 bulles
6 couchages maxi


Emplacement Bornes
incendie N°57 existante



APRES

Mise en place d'une bache citerne
pompiers souple 120m³
(11.70x8.90x1.60)

Poteau incendie réseau aspiration type
H DN 100 - 1 prise A1 Bayard

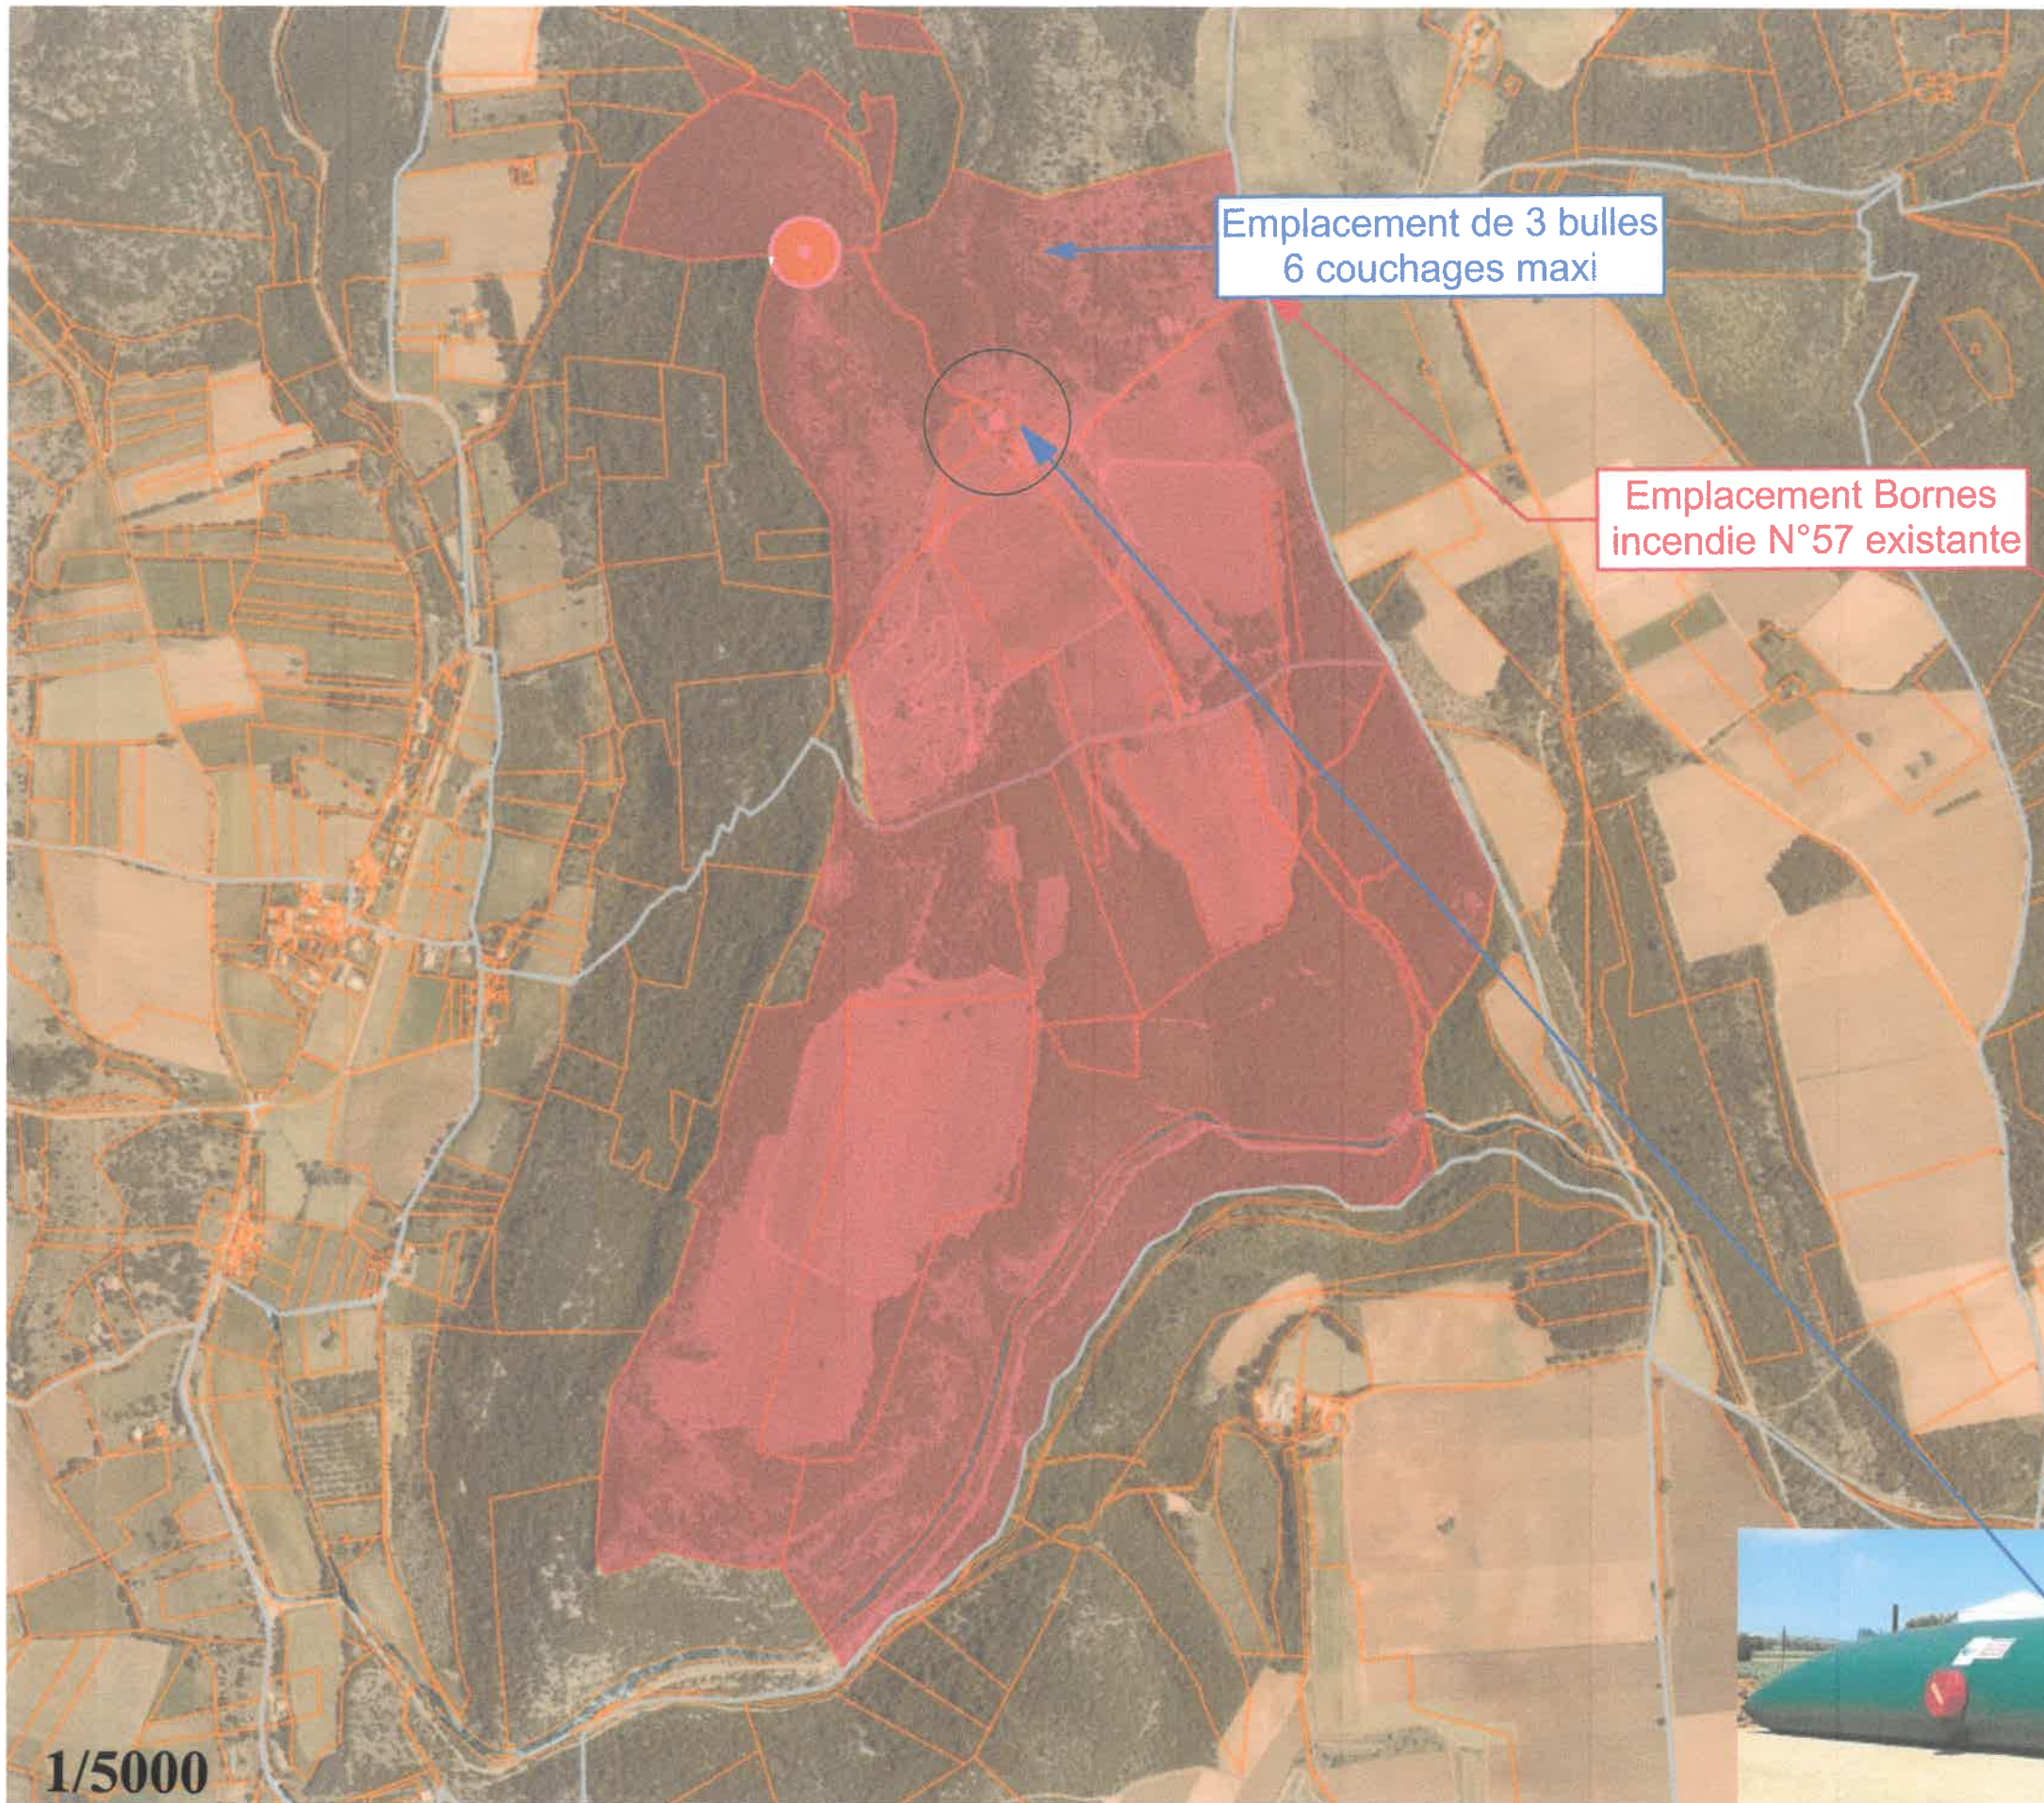

1/5000