




Annexe 5 _complément : plan de localisation du périmètre d'étude avant réalisation du projet

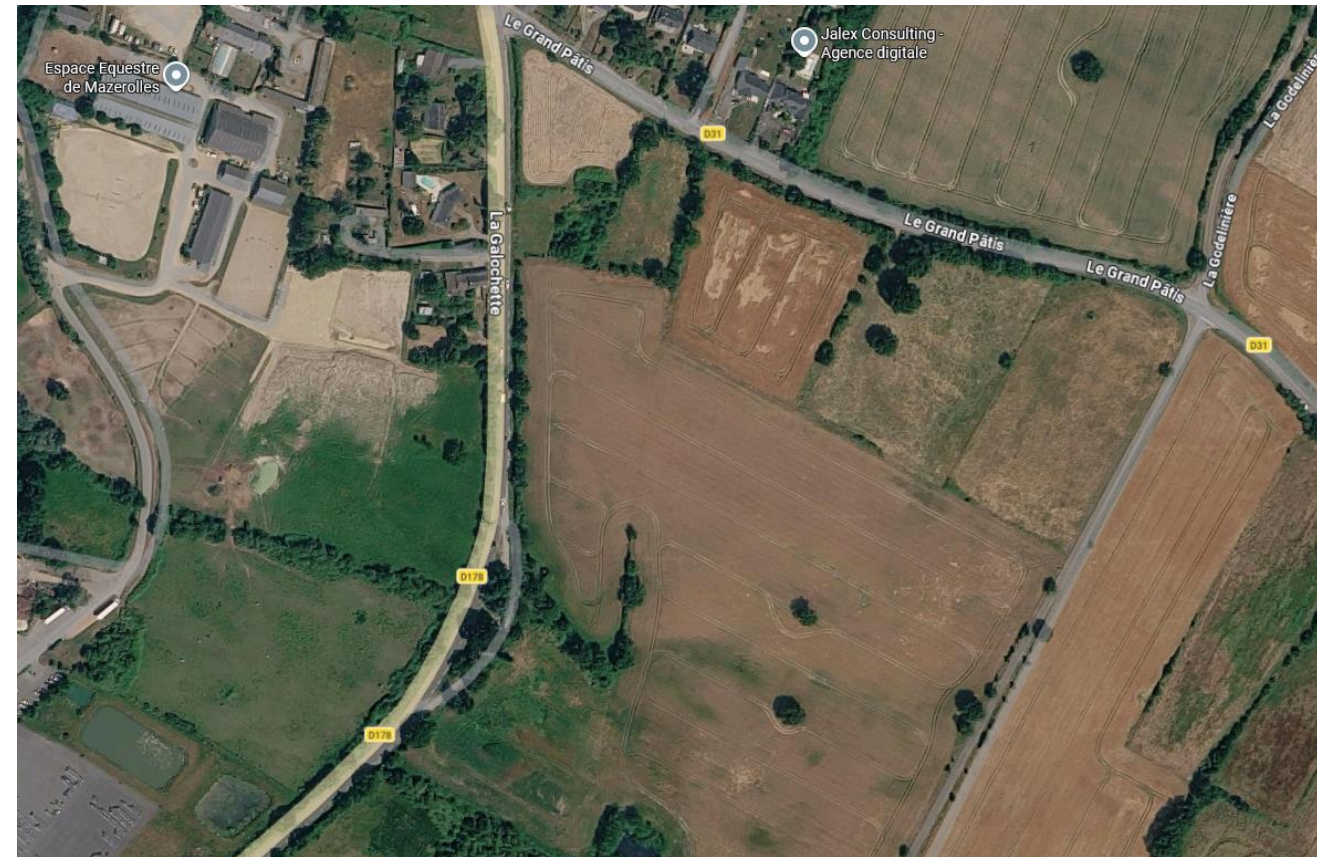

Plan coté du giratoire

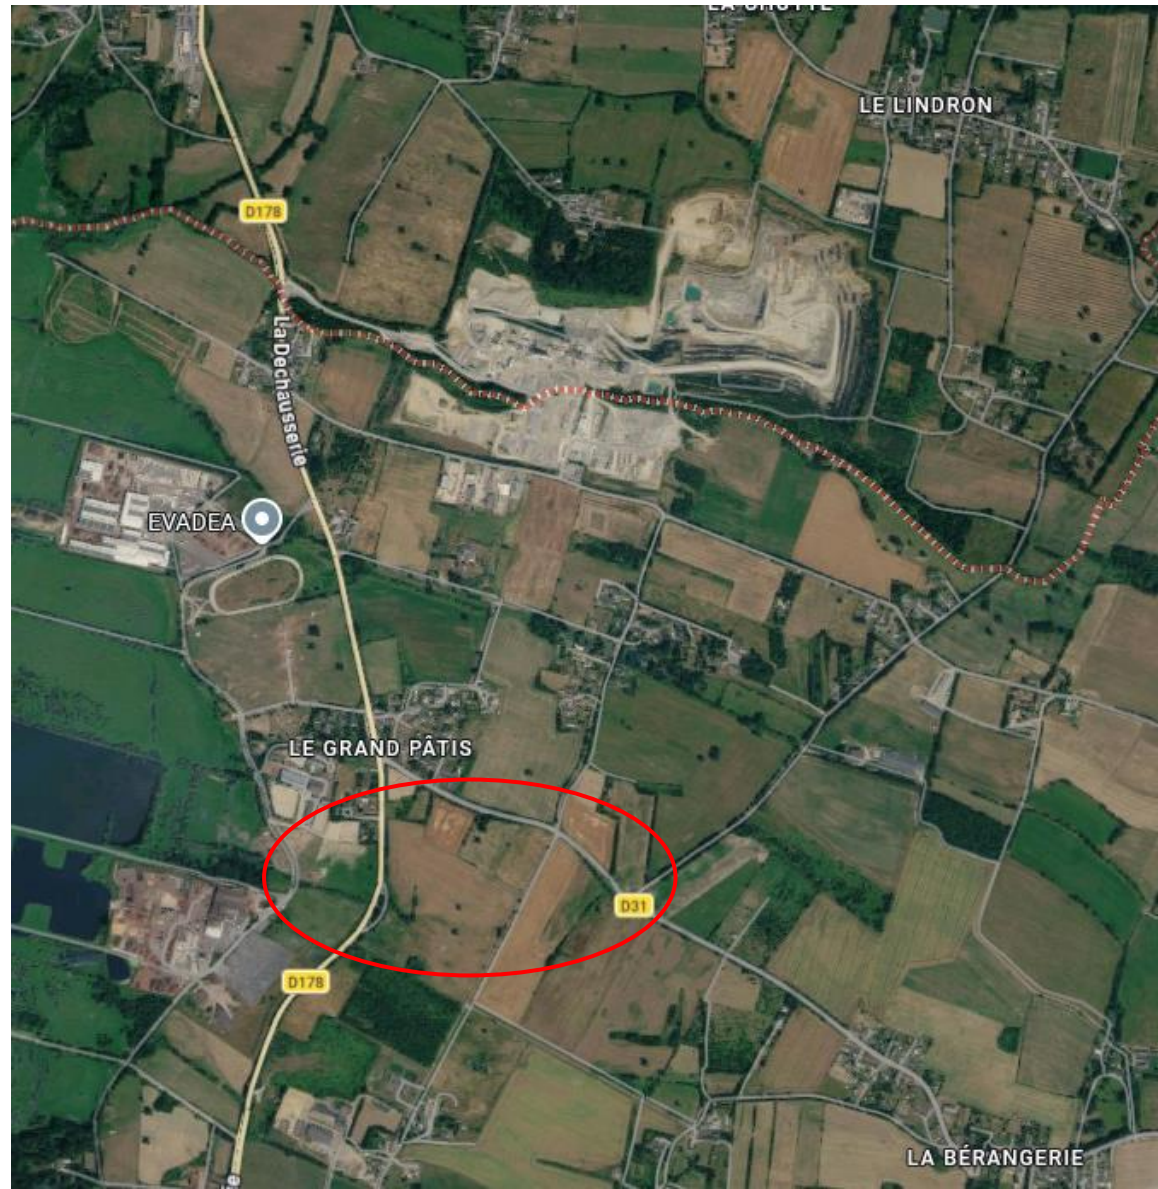


Plan coté du giratoire

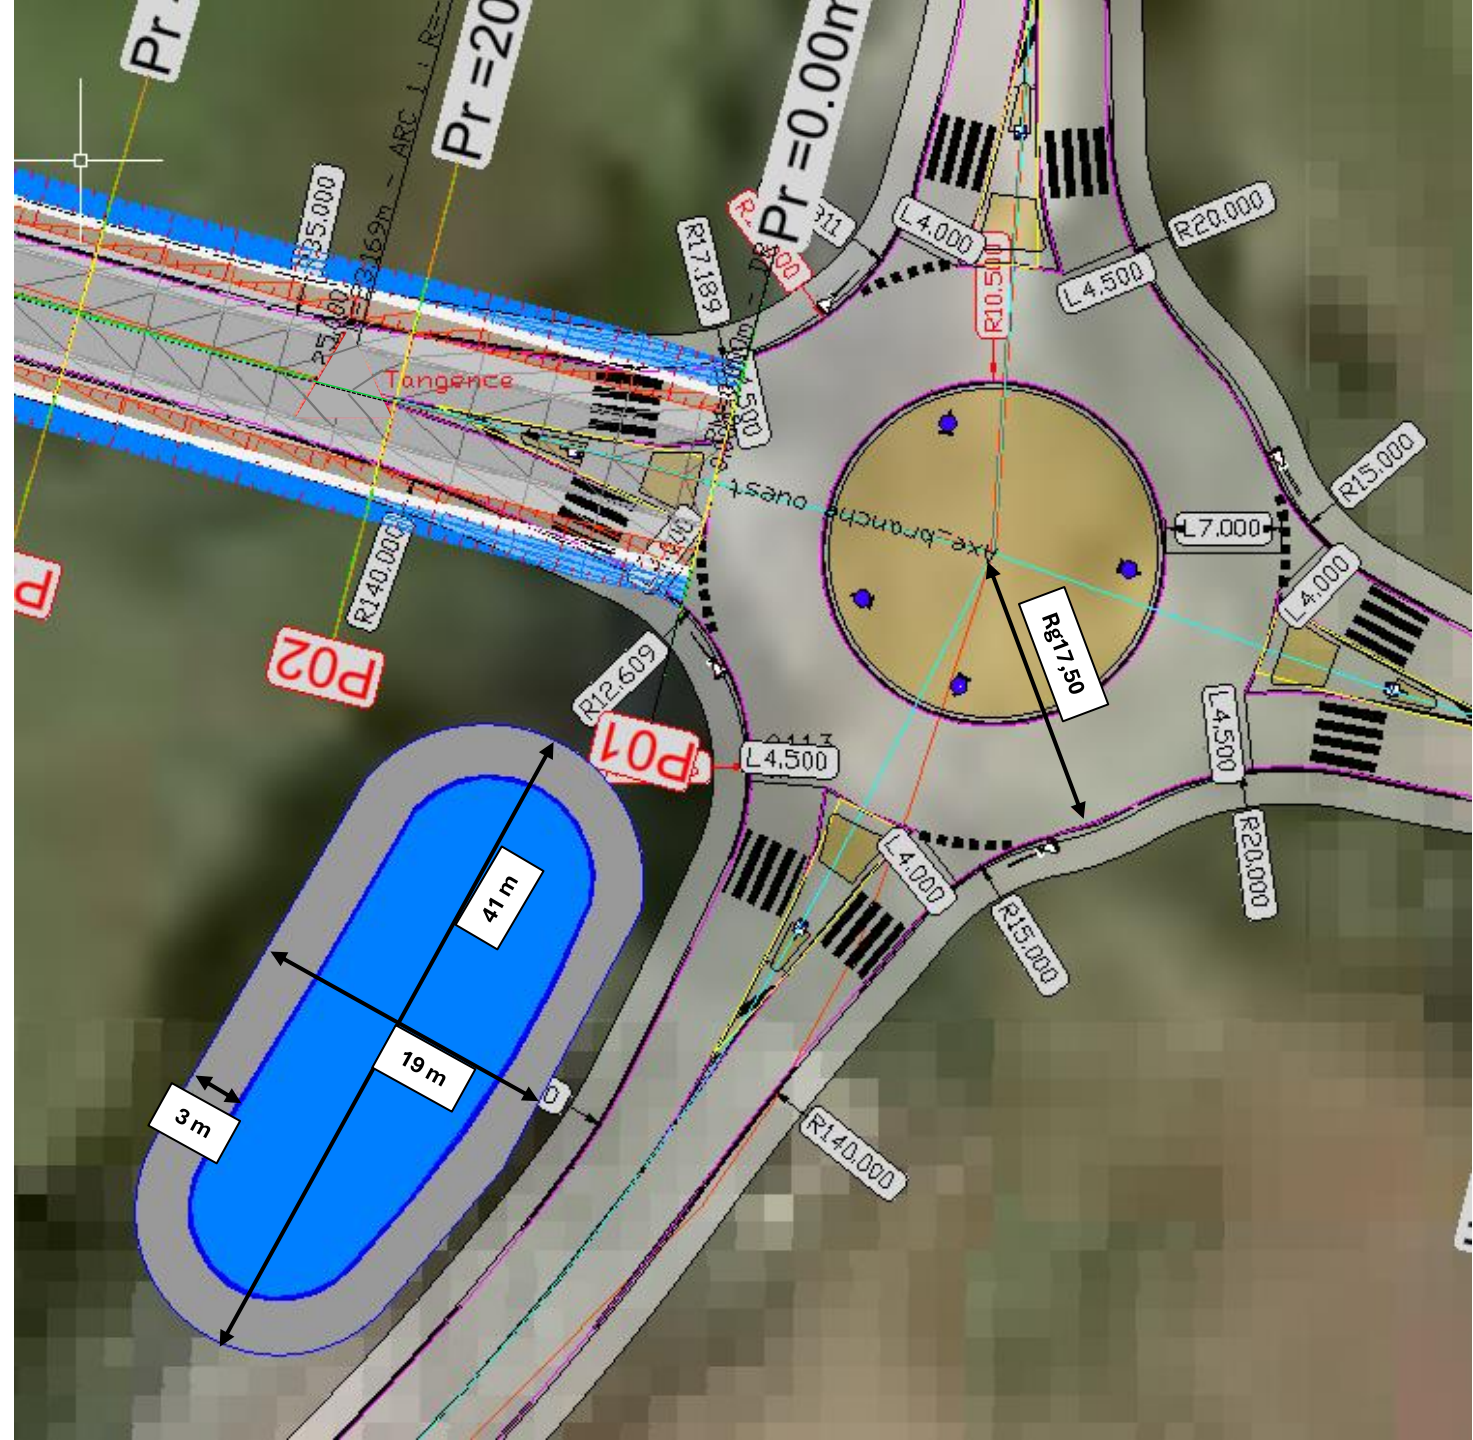

Axe du giratoire _branche ouest



Echelle en Y : 1/100

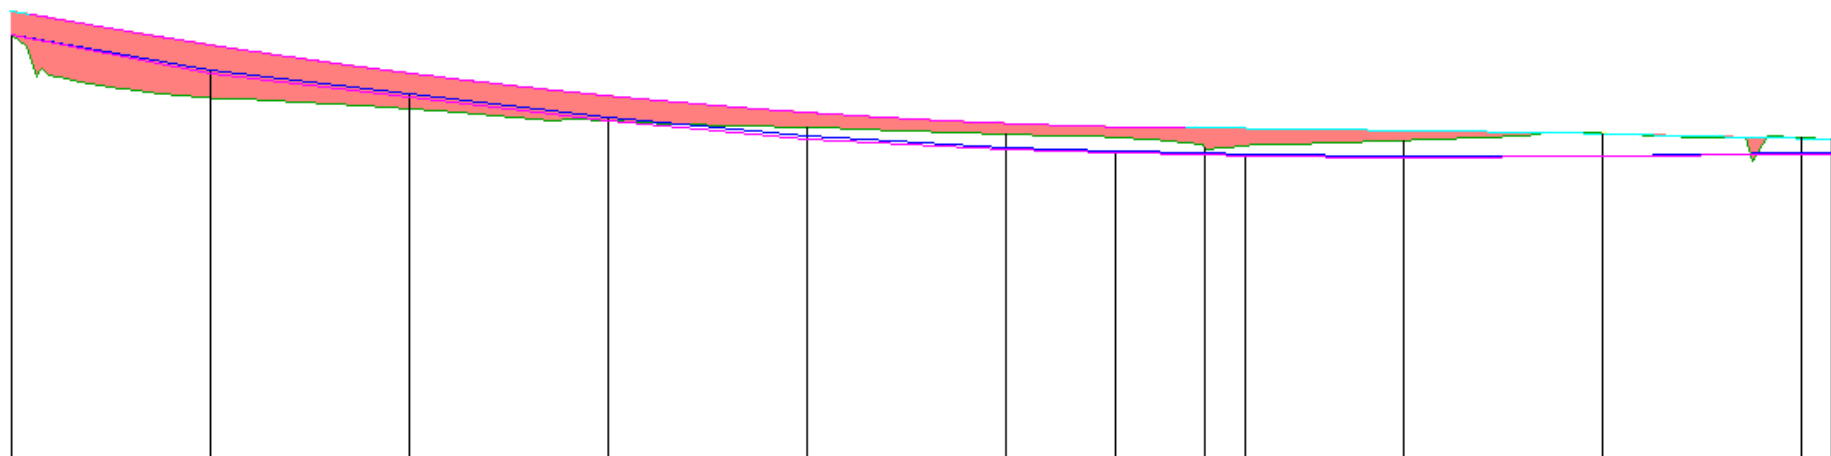

Numéro de profils en travers	P01	P02	P03	P04	P05	P06	P07	P08	P09	P10	P11
Altitudes TN	7.55	8.51	8.06	5.84	5.69	5.56	5.30	5.45	5.57	5.49	5.46
Altitudes Projet	8.04 7.86	7.56	8.79	8.55	8.00	5.76	5.66 5.66	5.62	5.56	5.47	5.46
Ecart Proj - TN	0.49 0.65	1.05	0.73	0.49	0.51	0.22	0.29 0.36	0.20	-0.01	-0.02	0.00
Abscisses	0.00 1.86	20.00	40.00	80.00	80.00	100.00	118.14 120.00	140.00	154.48	160.00	163.16
Distances partielles	1.86	18.14	20.00	20.00	20.00	20.00	1.86	20.00	14.48	5.52	3.18
Pentes et rampes											
Alignements droits et courbes											
Altitude fossé gauche	7.55	8.77	8.30	5.84	5.45	5.24	5.16	5.16	5.13	5.16	5.16
Altitude fossé droite	7.55	8.66	8.36	5.68	5.51	5.28	5.21	5.17	5.15	5.11	5.16
Dévers Gauche	0.00	0.00	0.00	0.00	0.00	0.00	0.00	0.00	0.00	0.00	0.00
Dévers Droit	0.00	0.00	0.00	0.00	0.00	0.00	0.00	0.00	0.00	0.00	0.00
Graphique des dévers											


Axe du giratoire _branche est

légende

-  Chaussée
-  Accotement
-  Talus remblais
-  Talus déblais
-  Banquette
-  Fossé




Profil en long de l'axe est du giratoire

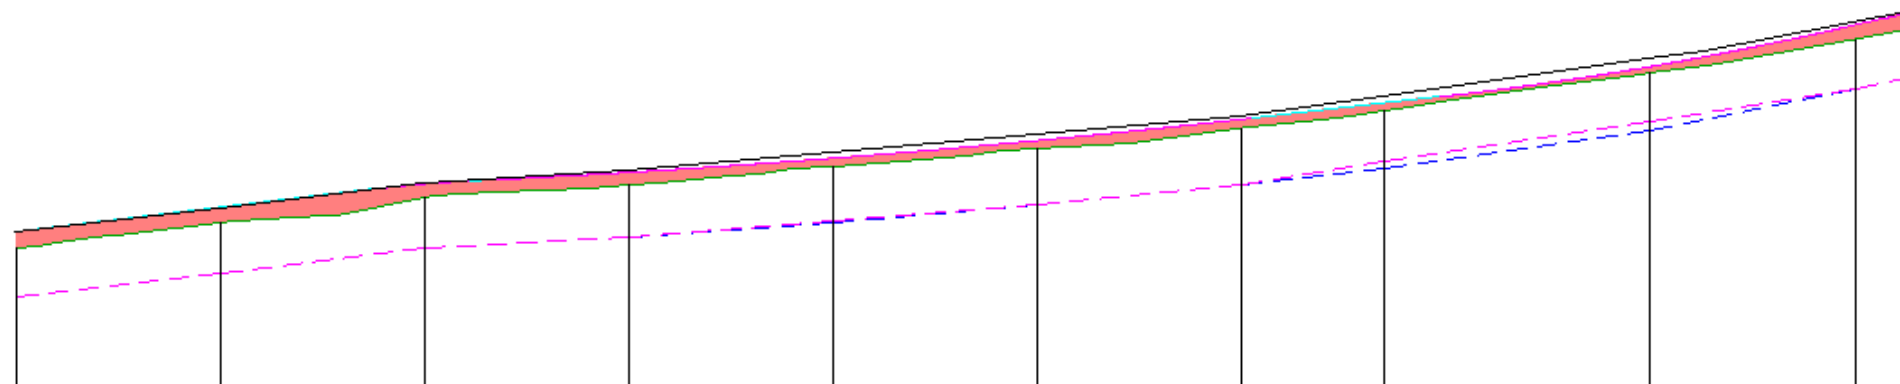

PC : 5.00 m

[illegible]

Profil en long de l'axe est du giratoire

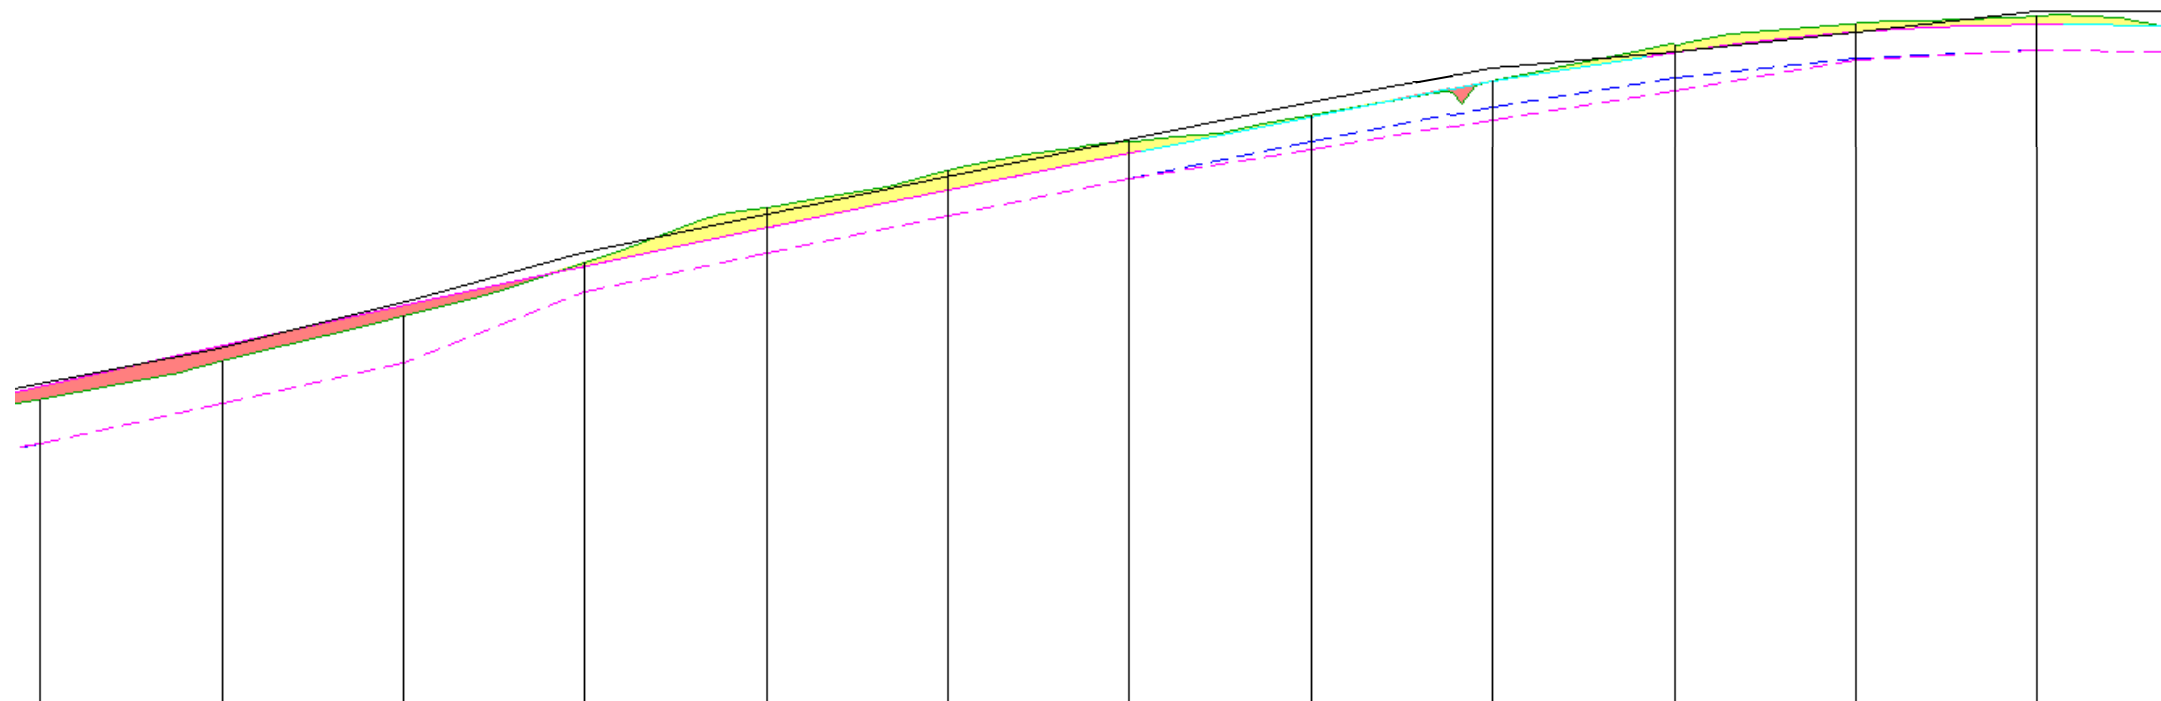

PC : 5.00 m

[illegible]