


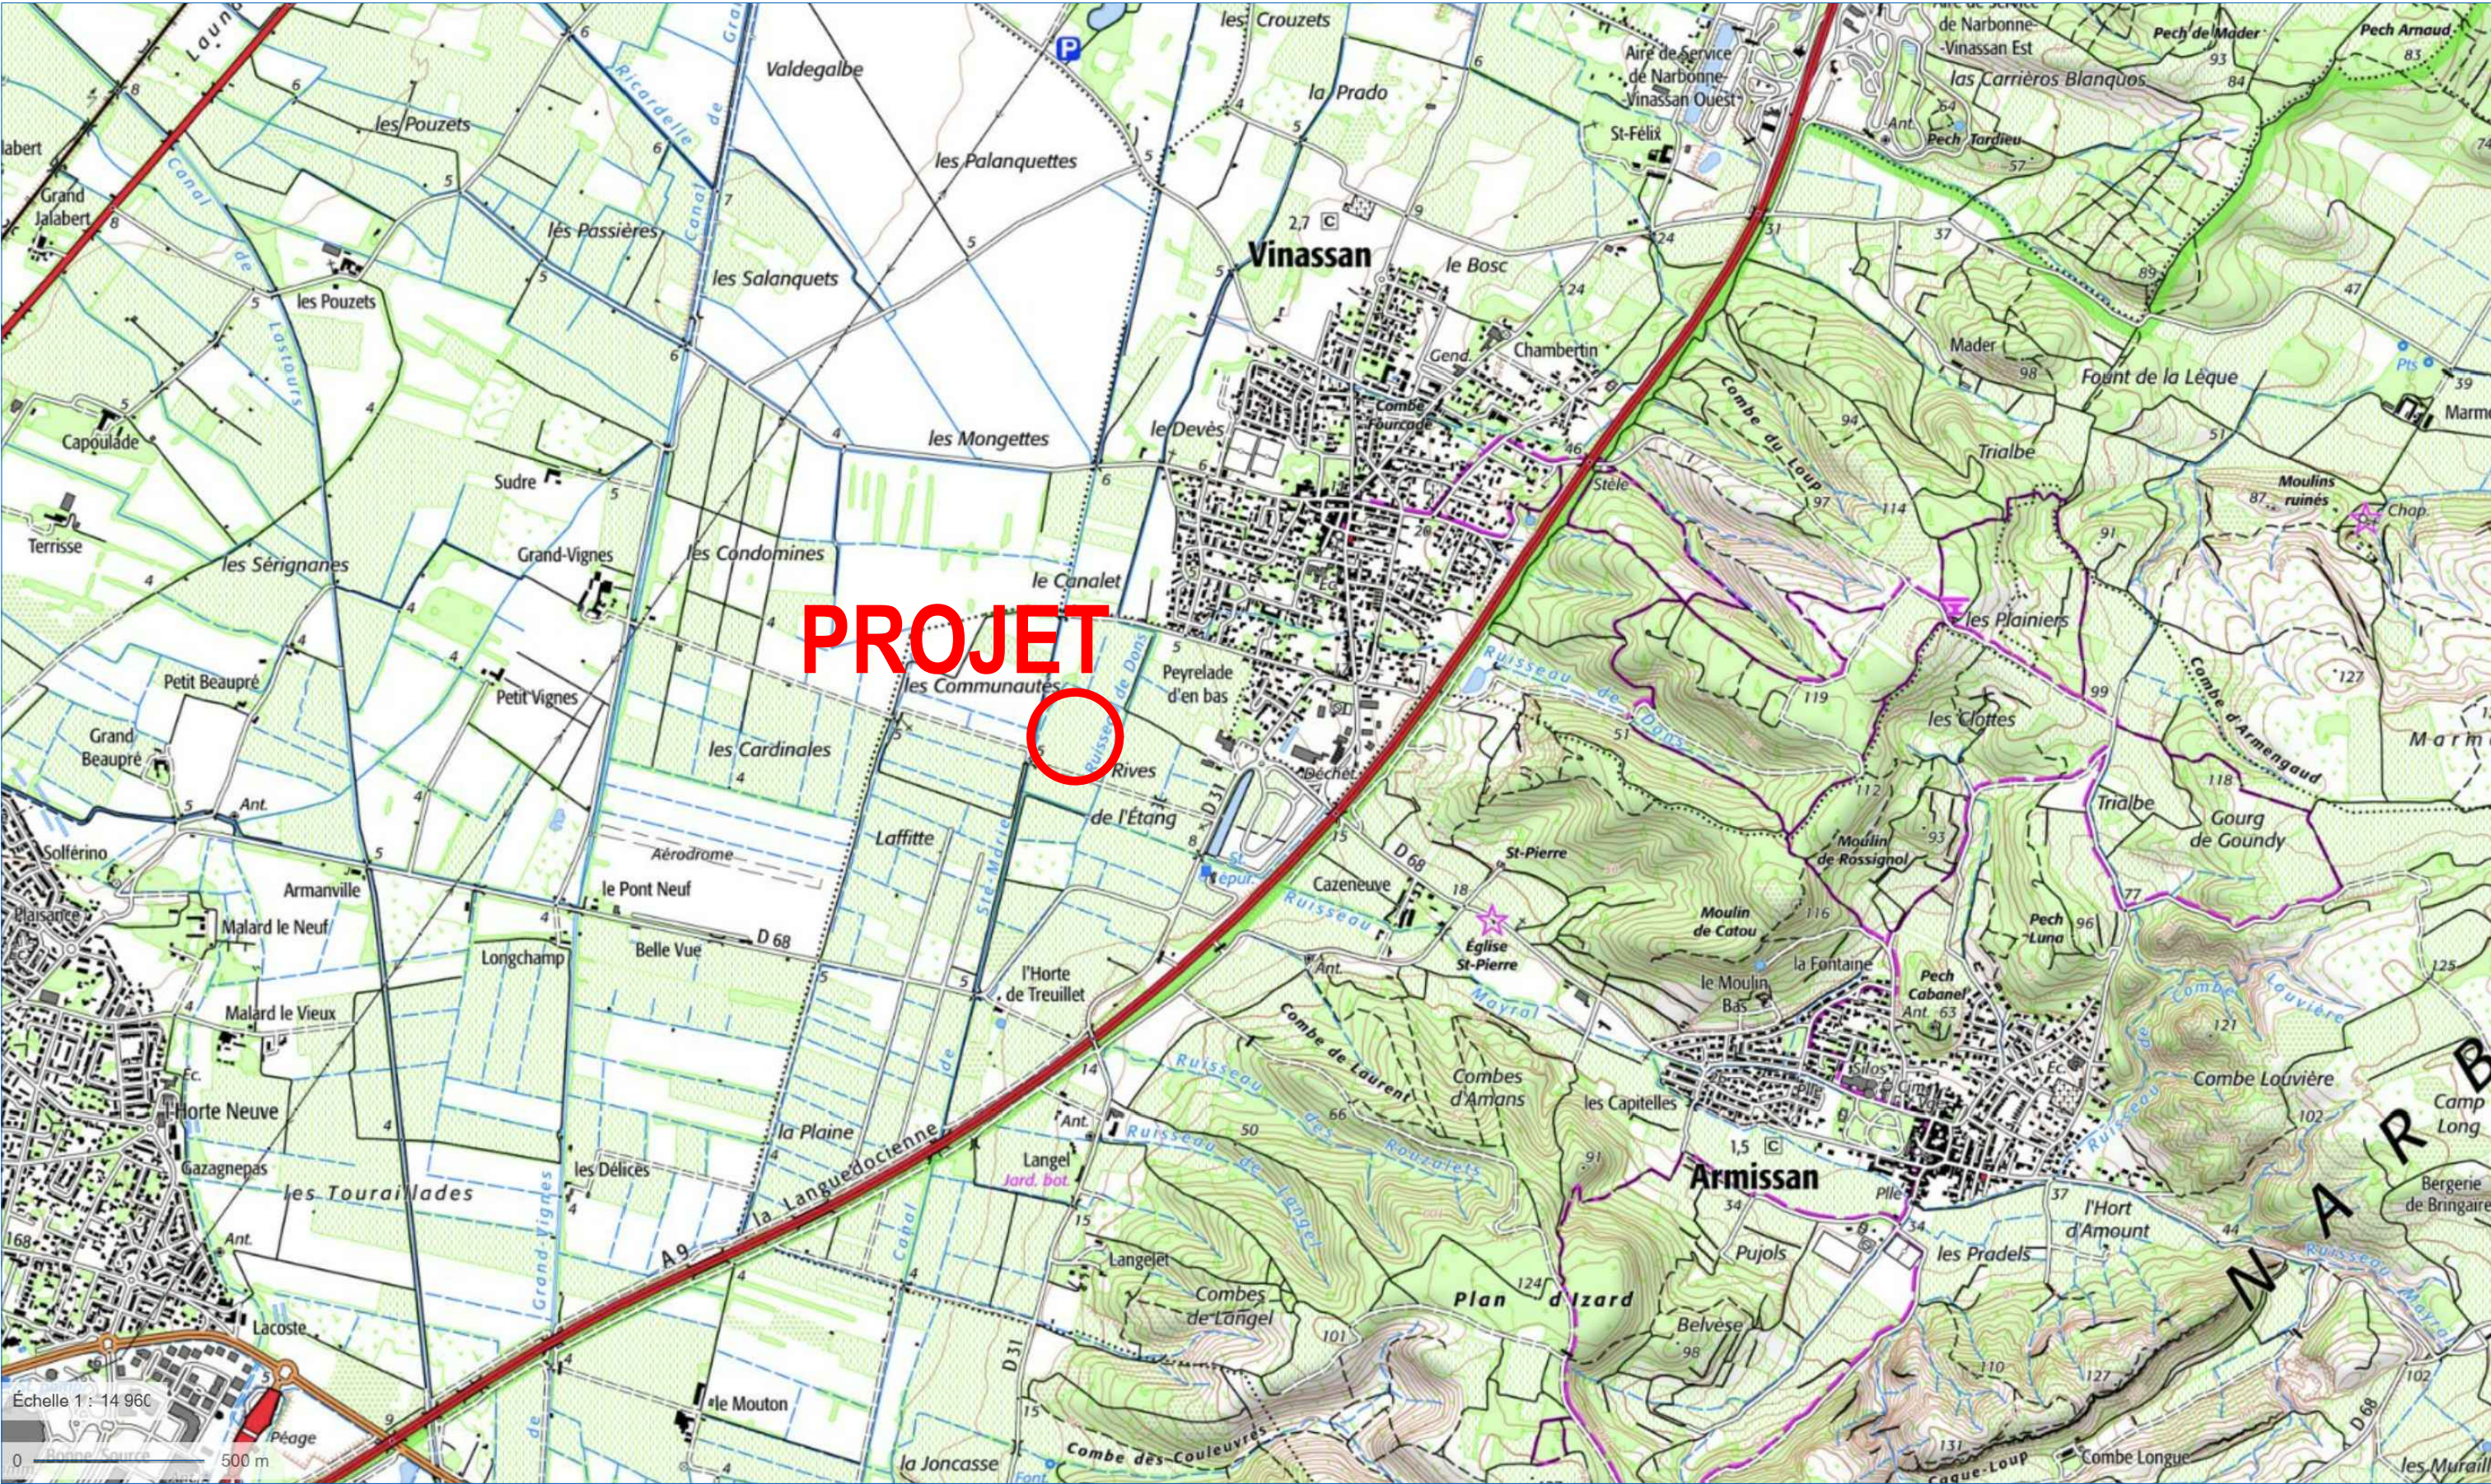

ARMISSAN | CONSTRUCTION DE SERRES ARBORICOLES PHOTOVOLTAIQUES  
PLAN DE SITUATION

| CODE | PHASE | DES | VRF | DATE     | ECHELLE | NUMERO | INDICE |
|------|-------|-----|-----|----------|---------|--------|--------|
| 154  | DPC   | AA  | AA  | 25/02/26 | 1/15000 | 3      | 0      |