



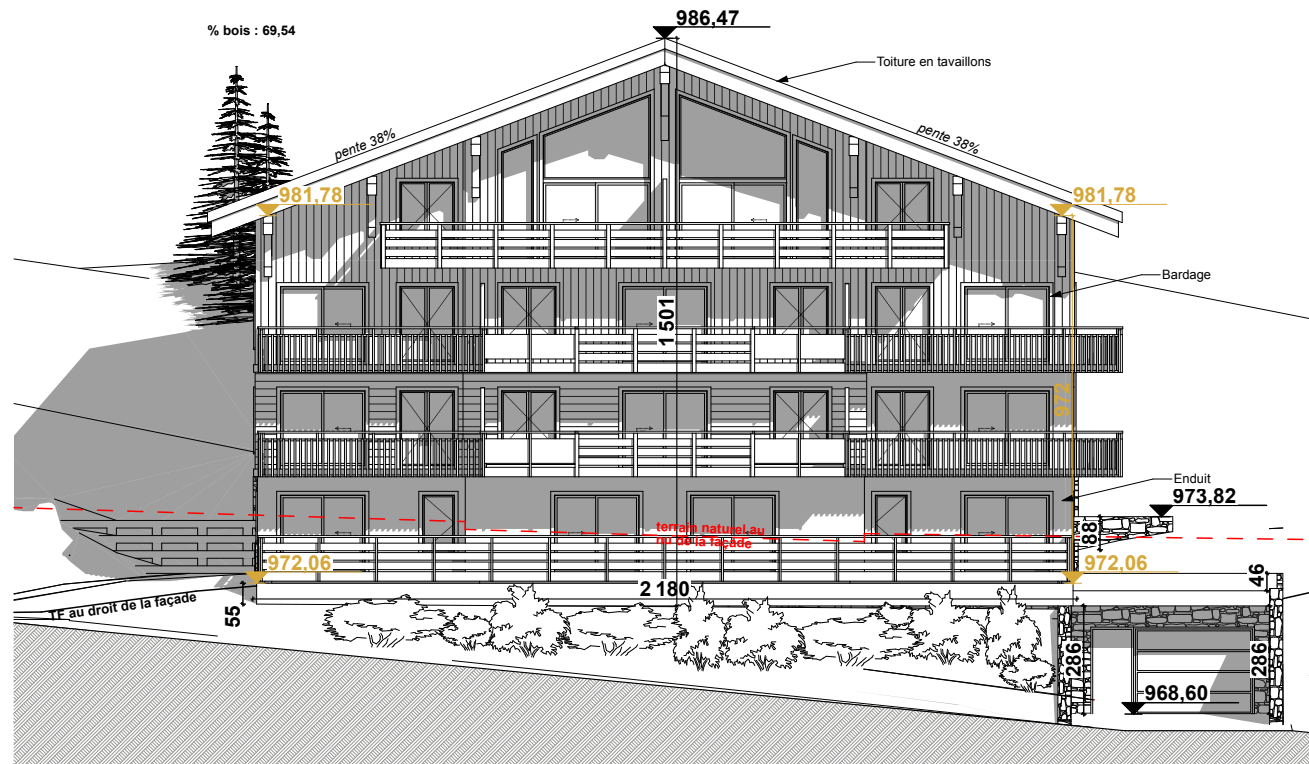


A-Sud 1:200


Volume des constructions : Façade pignon $\leq 22m$
 $0,60L < H < 0,85L$ Rapport $15,01/21,80 = 0,68$

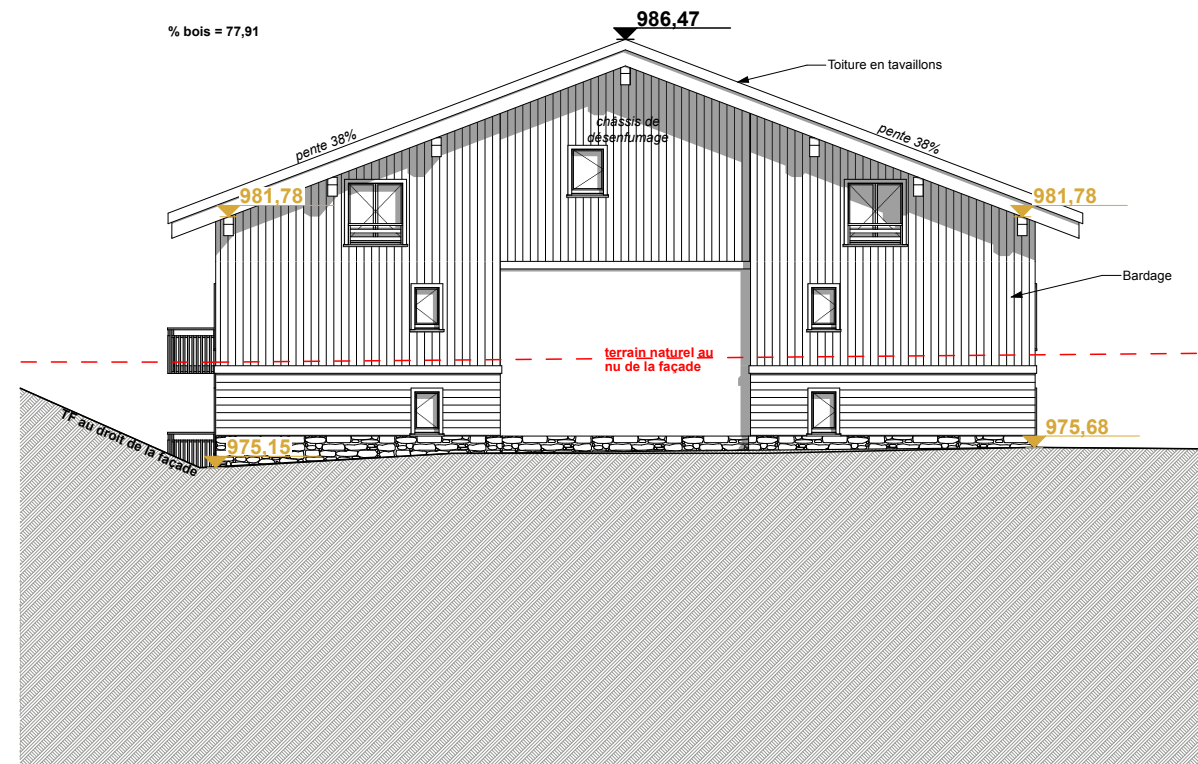

A-nord 1:200

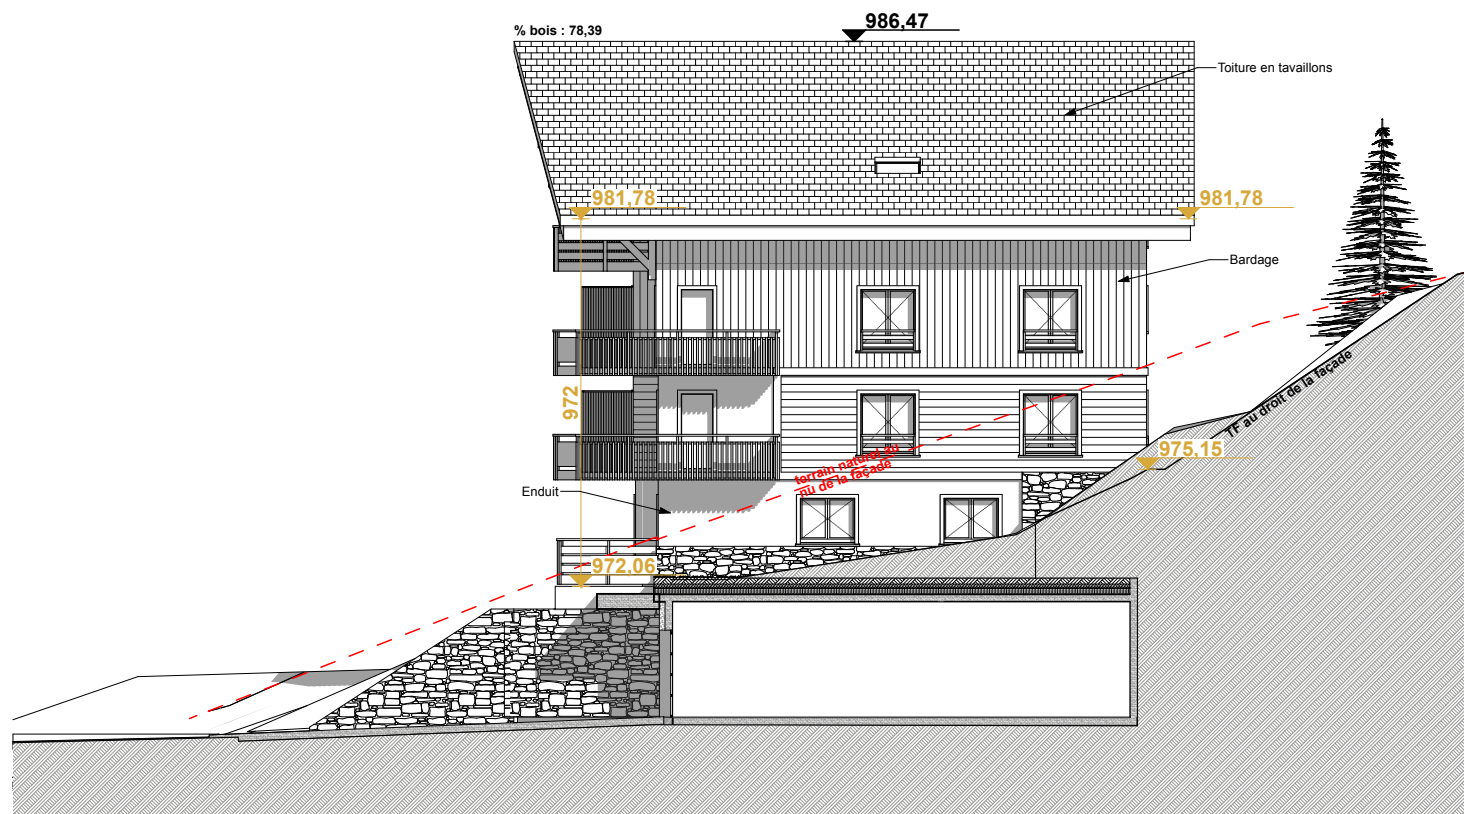

A-Est 1:200

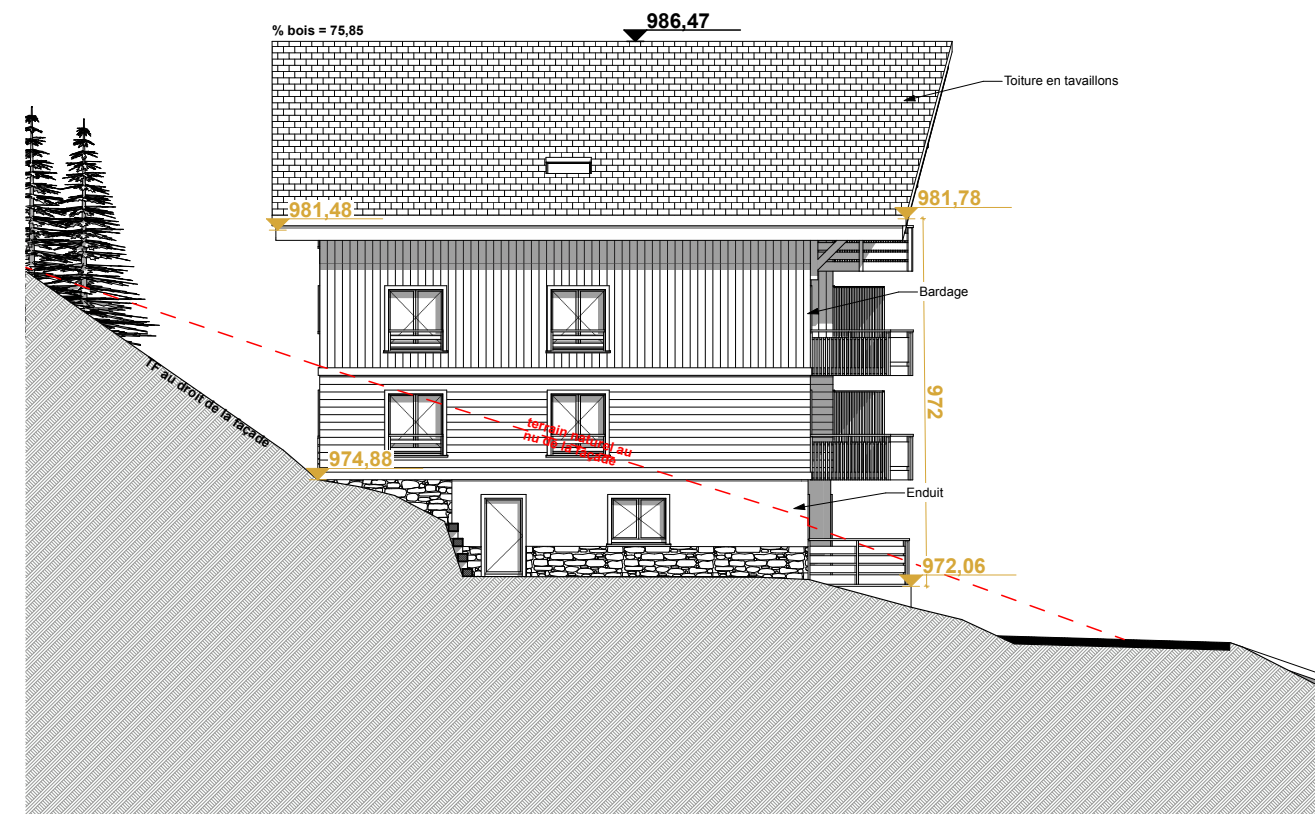

A-Ouest 1:200