


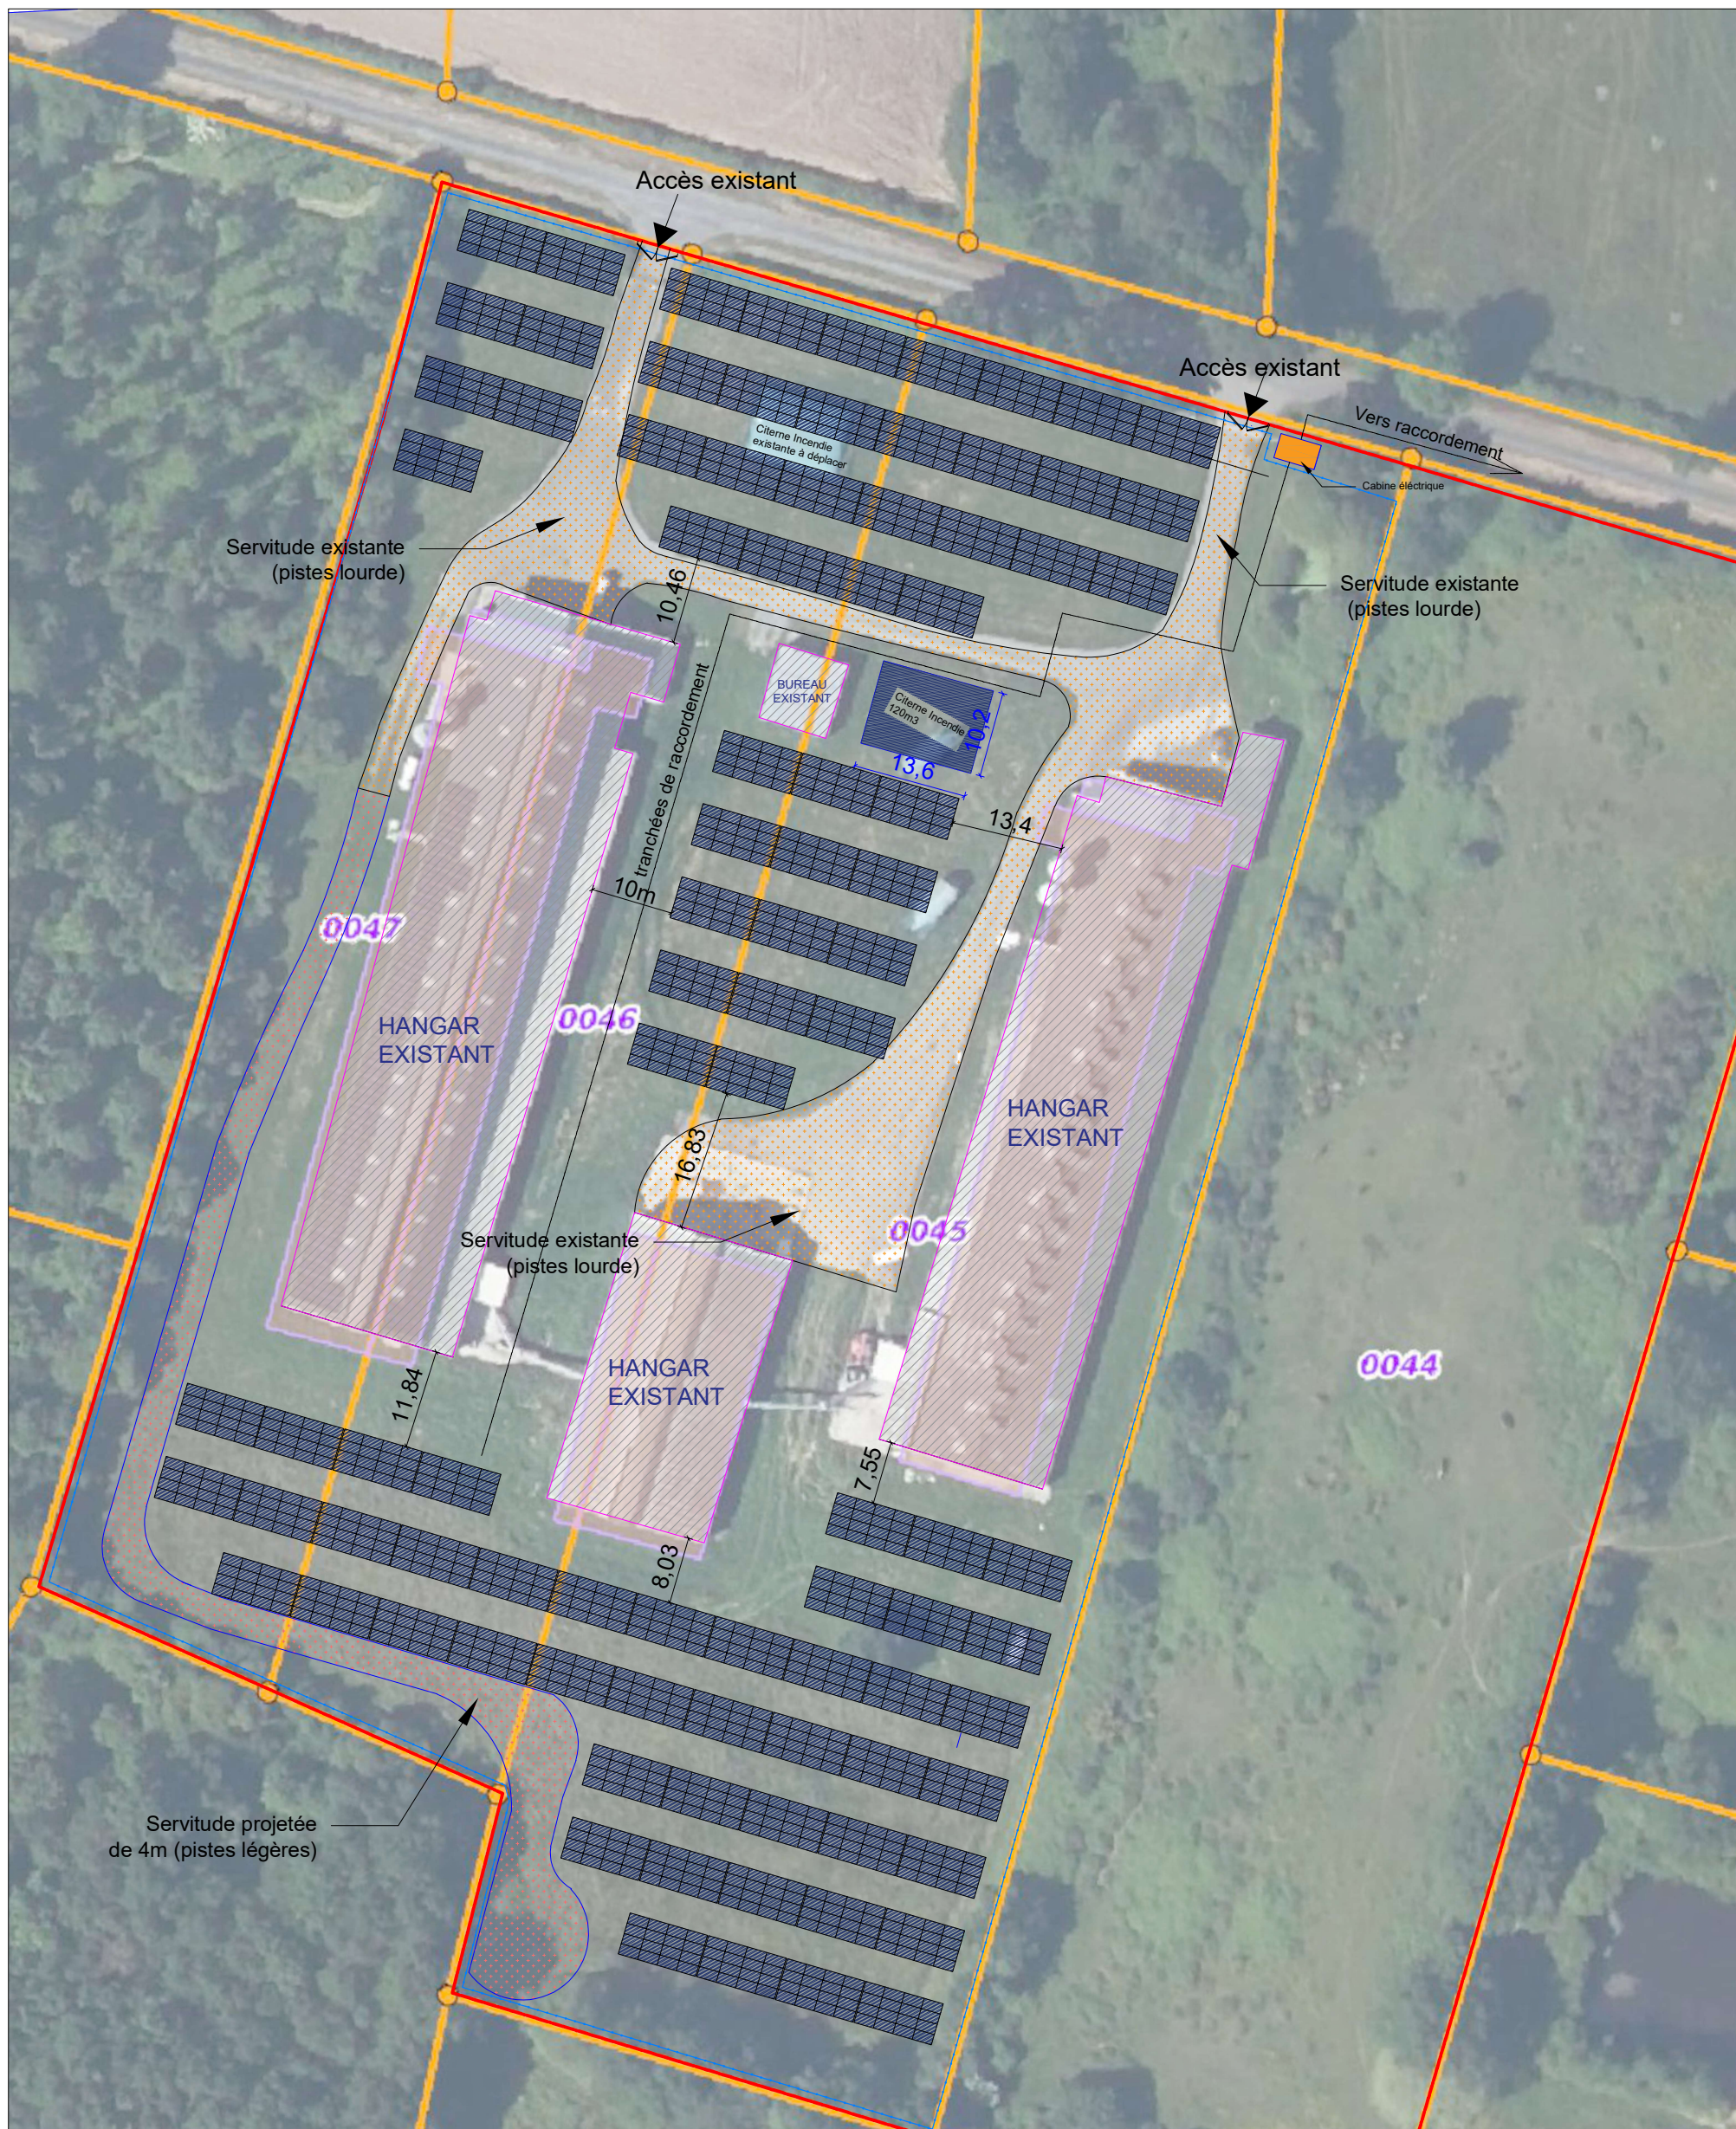

Plan de coupe

Ech 1/150

9.50

5.1 m

4 m

5.1 m

3.32

3.32

1.5 m

20°

1.8 m