


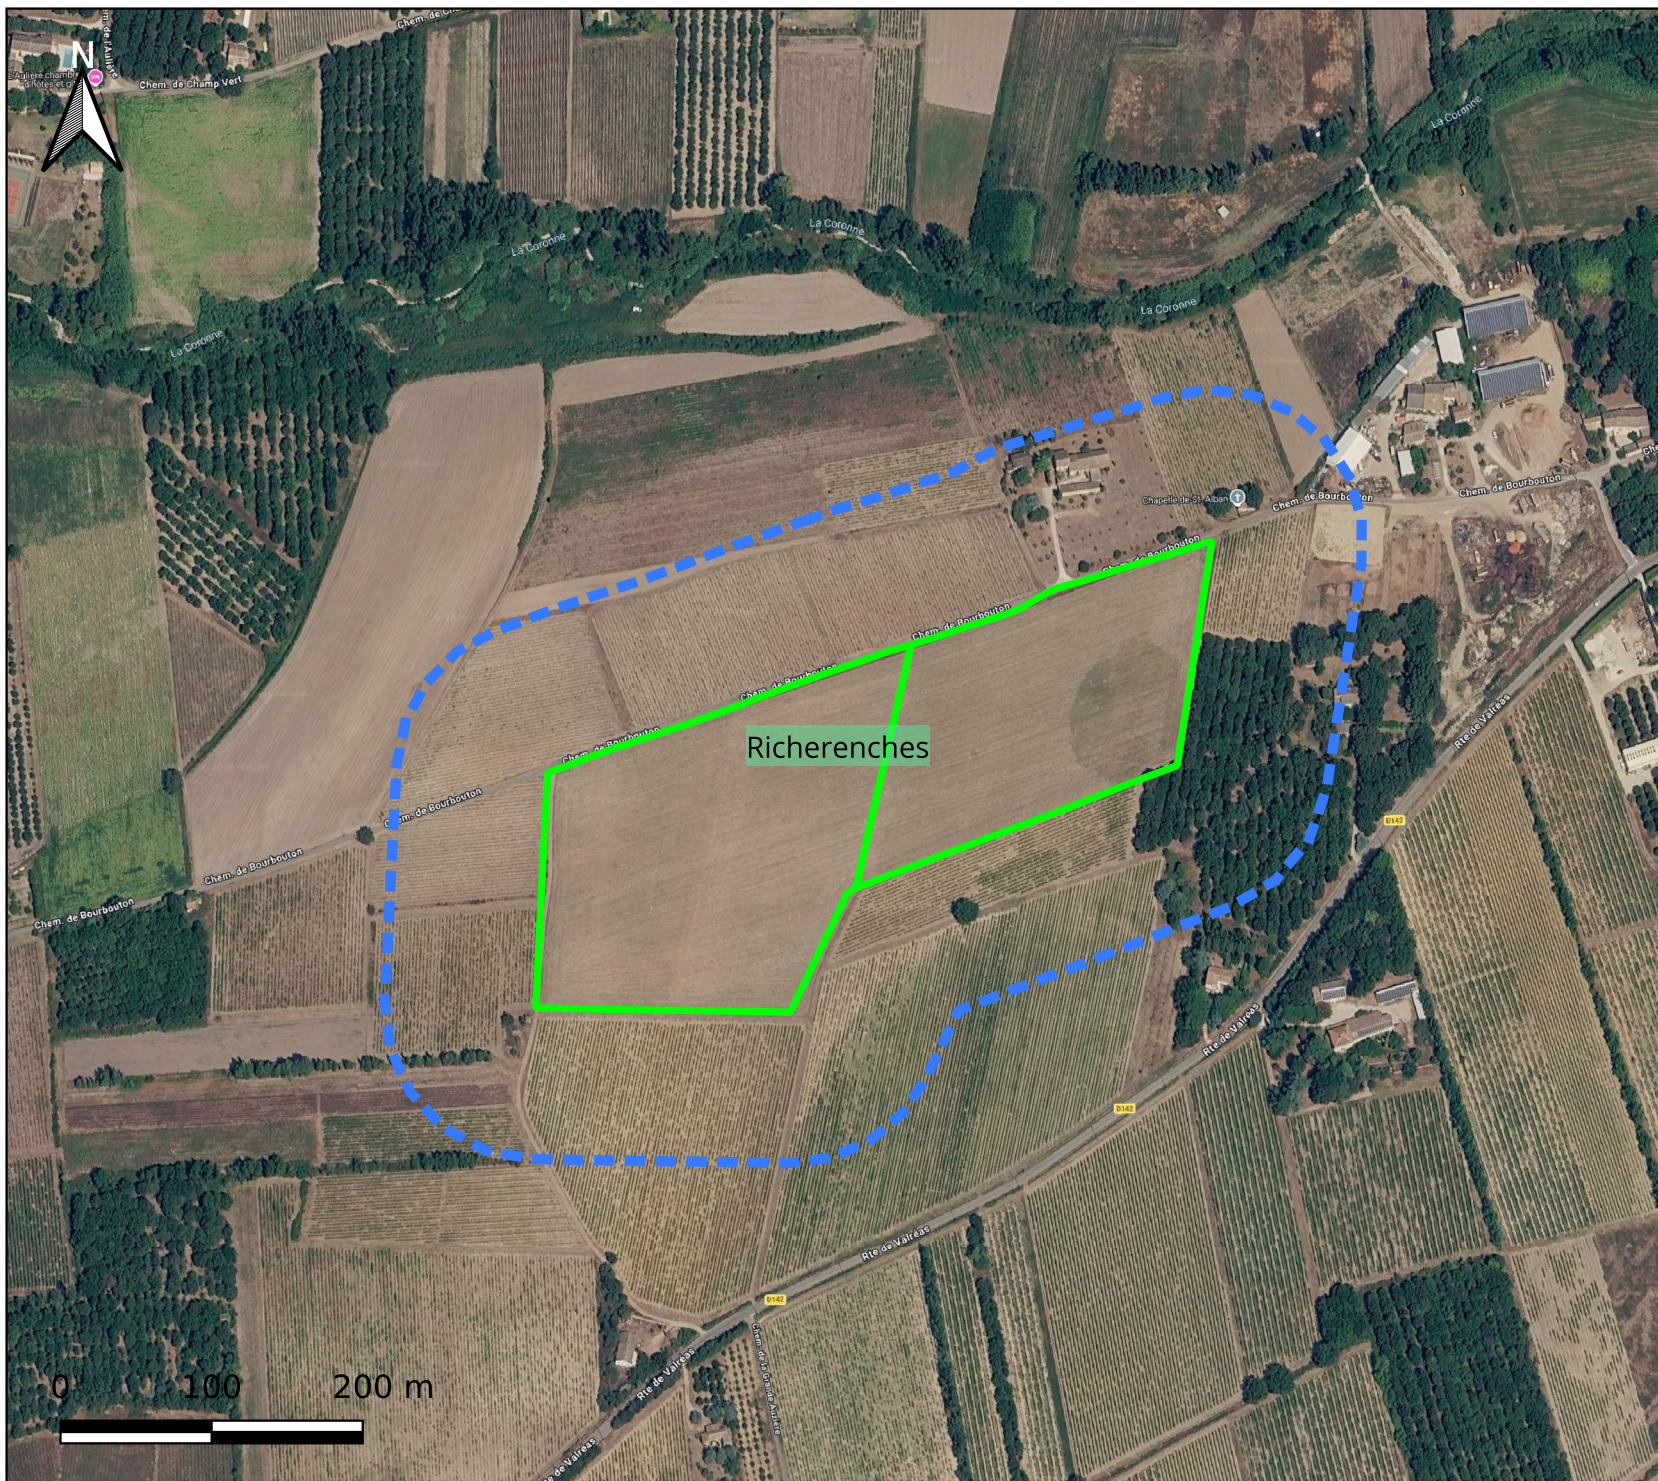

P01605 -
RICHERENCES
Annexe 6 : Plan des
abords du projet

ESPG : 2154
1:5000

Date : 23/09/2026