


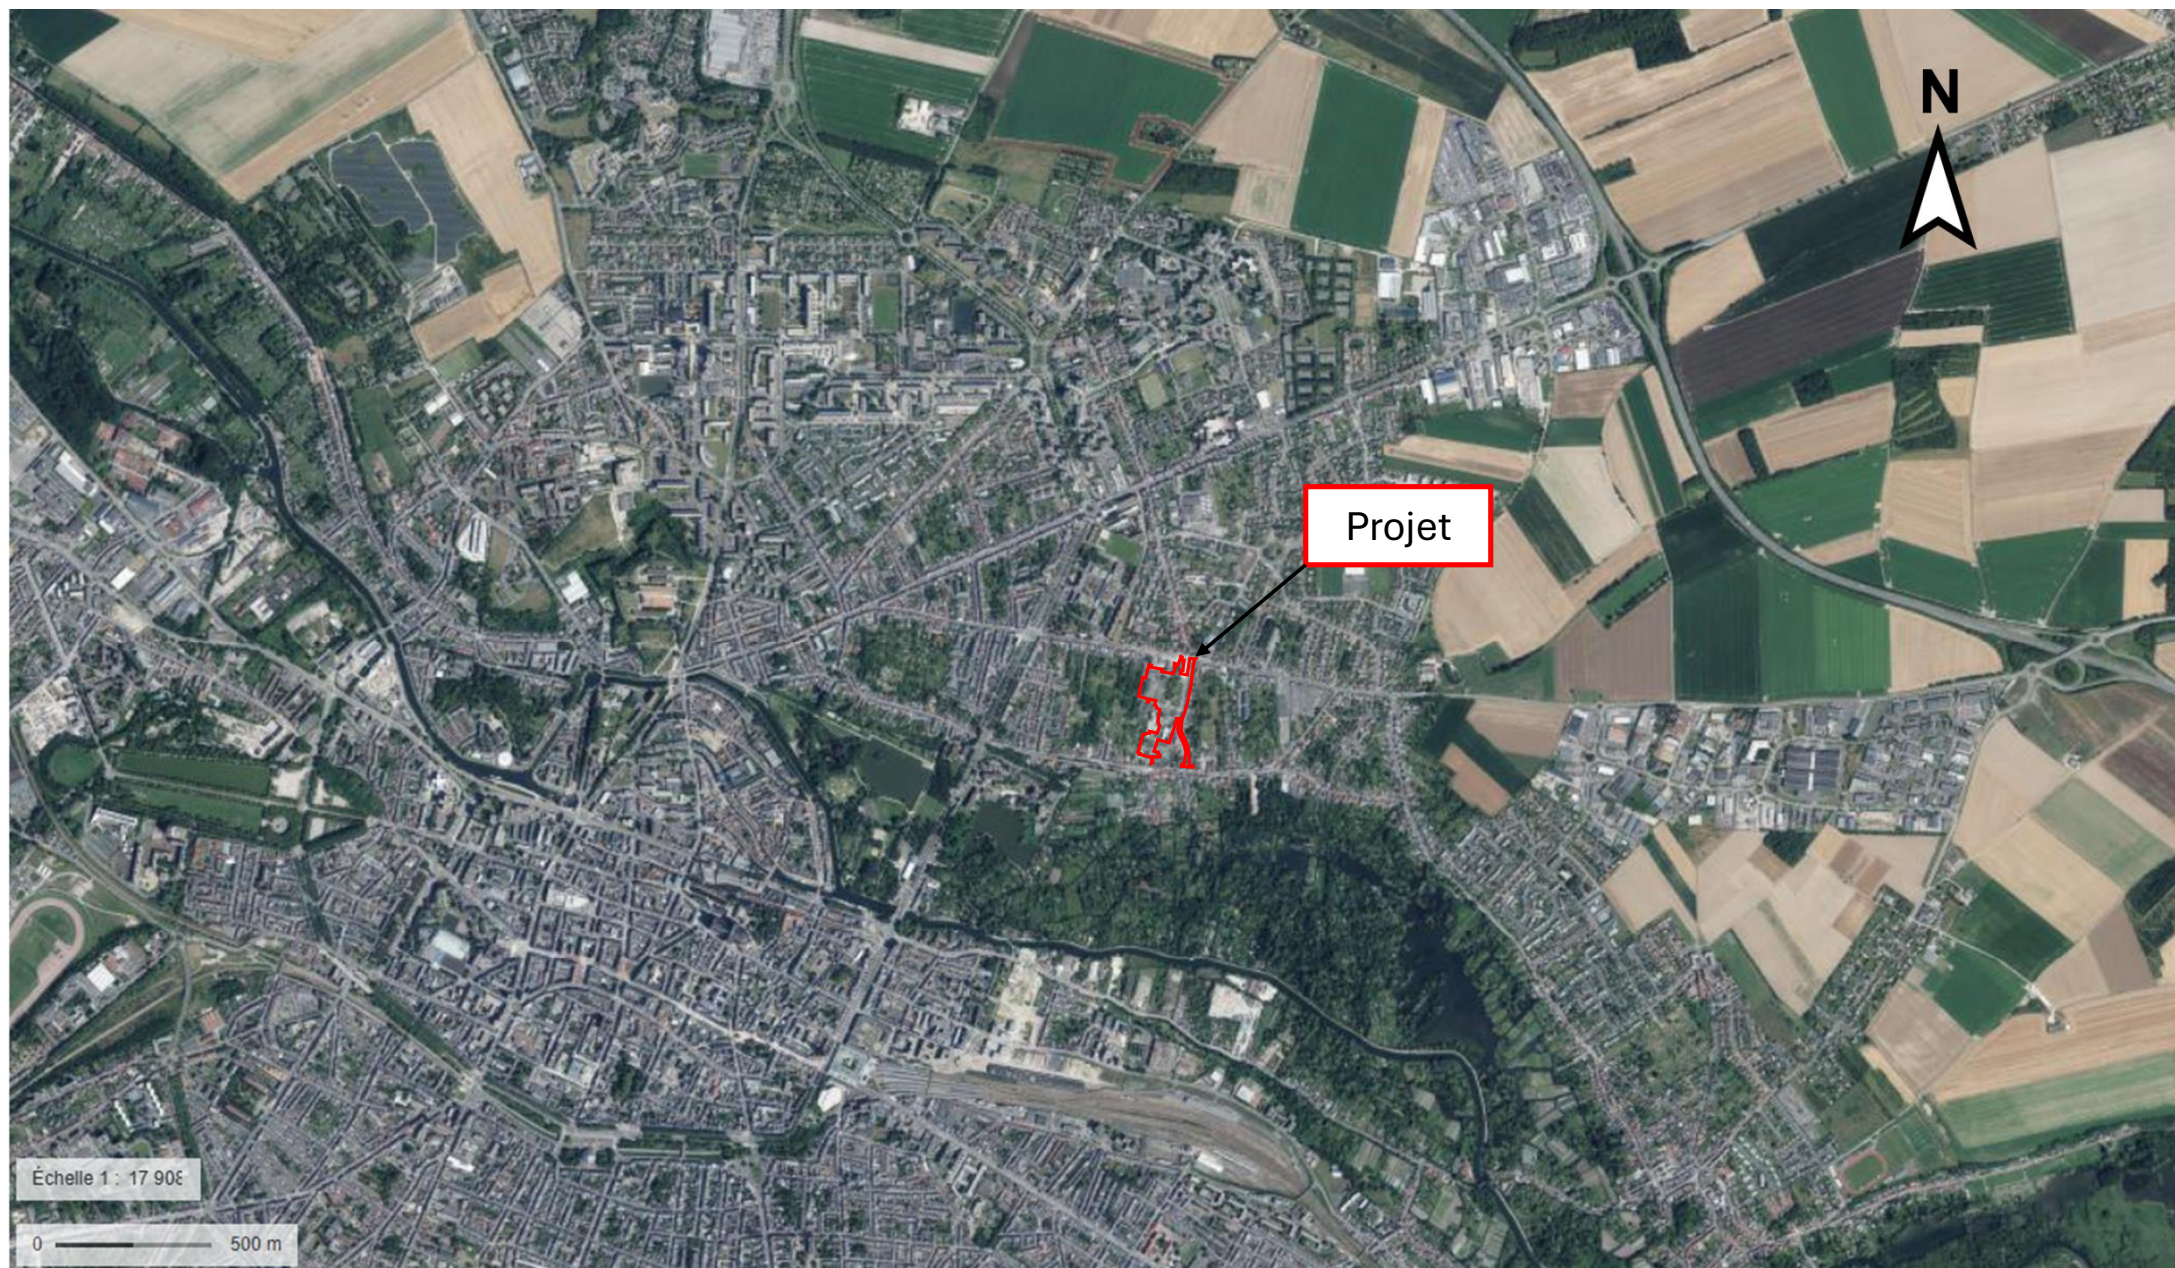

Projet

N

Échelle 1 : 17 900

0 500 m