


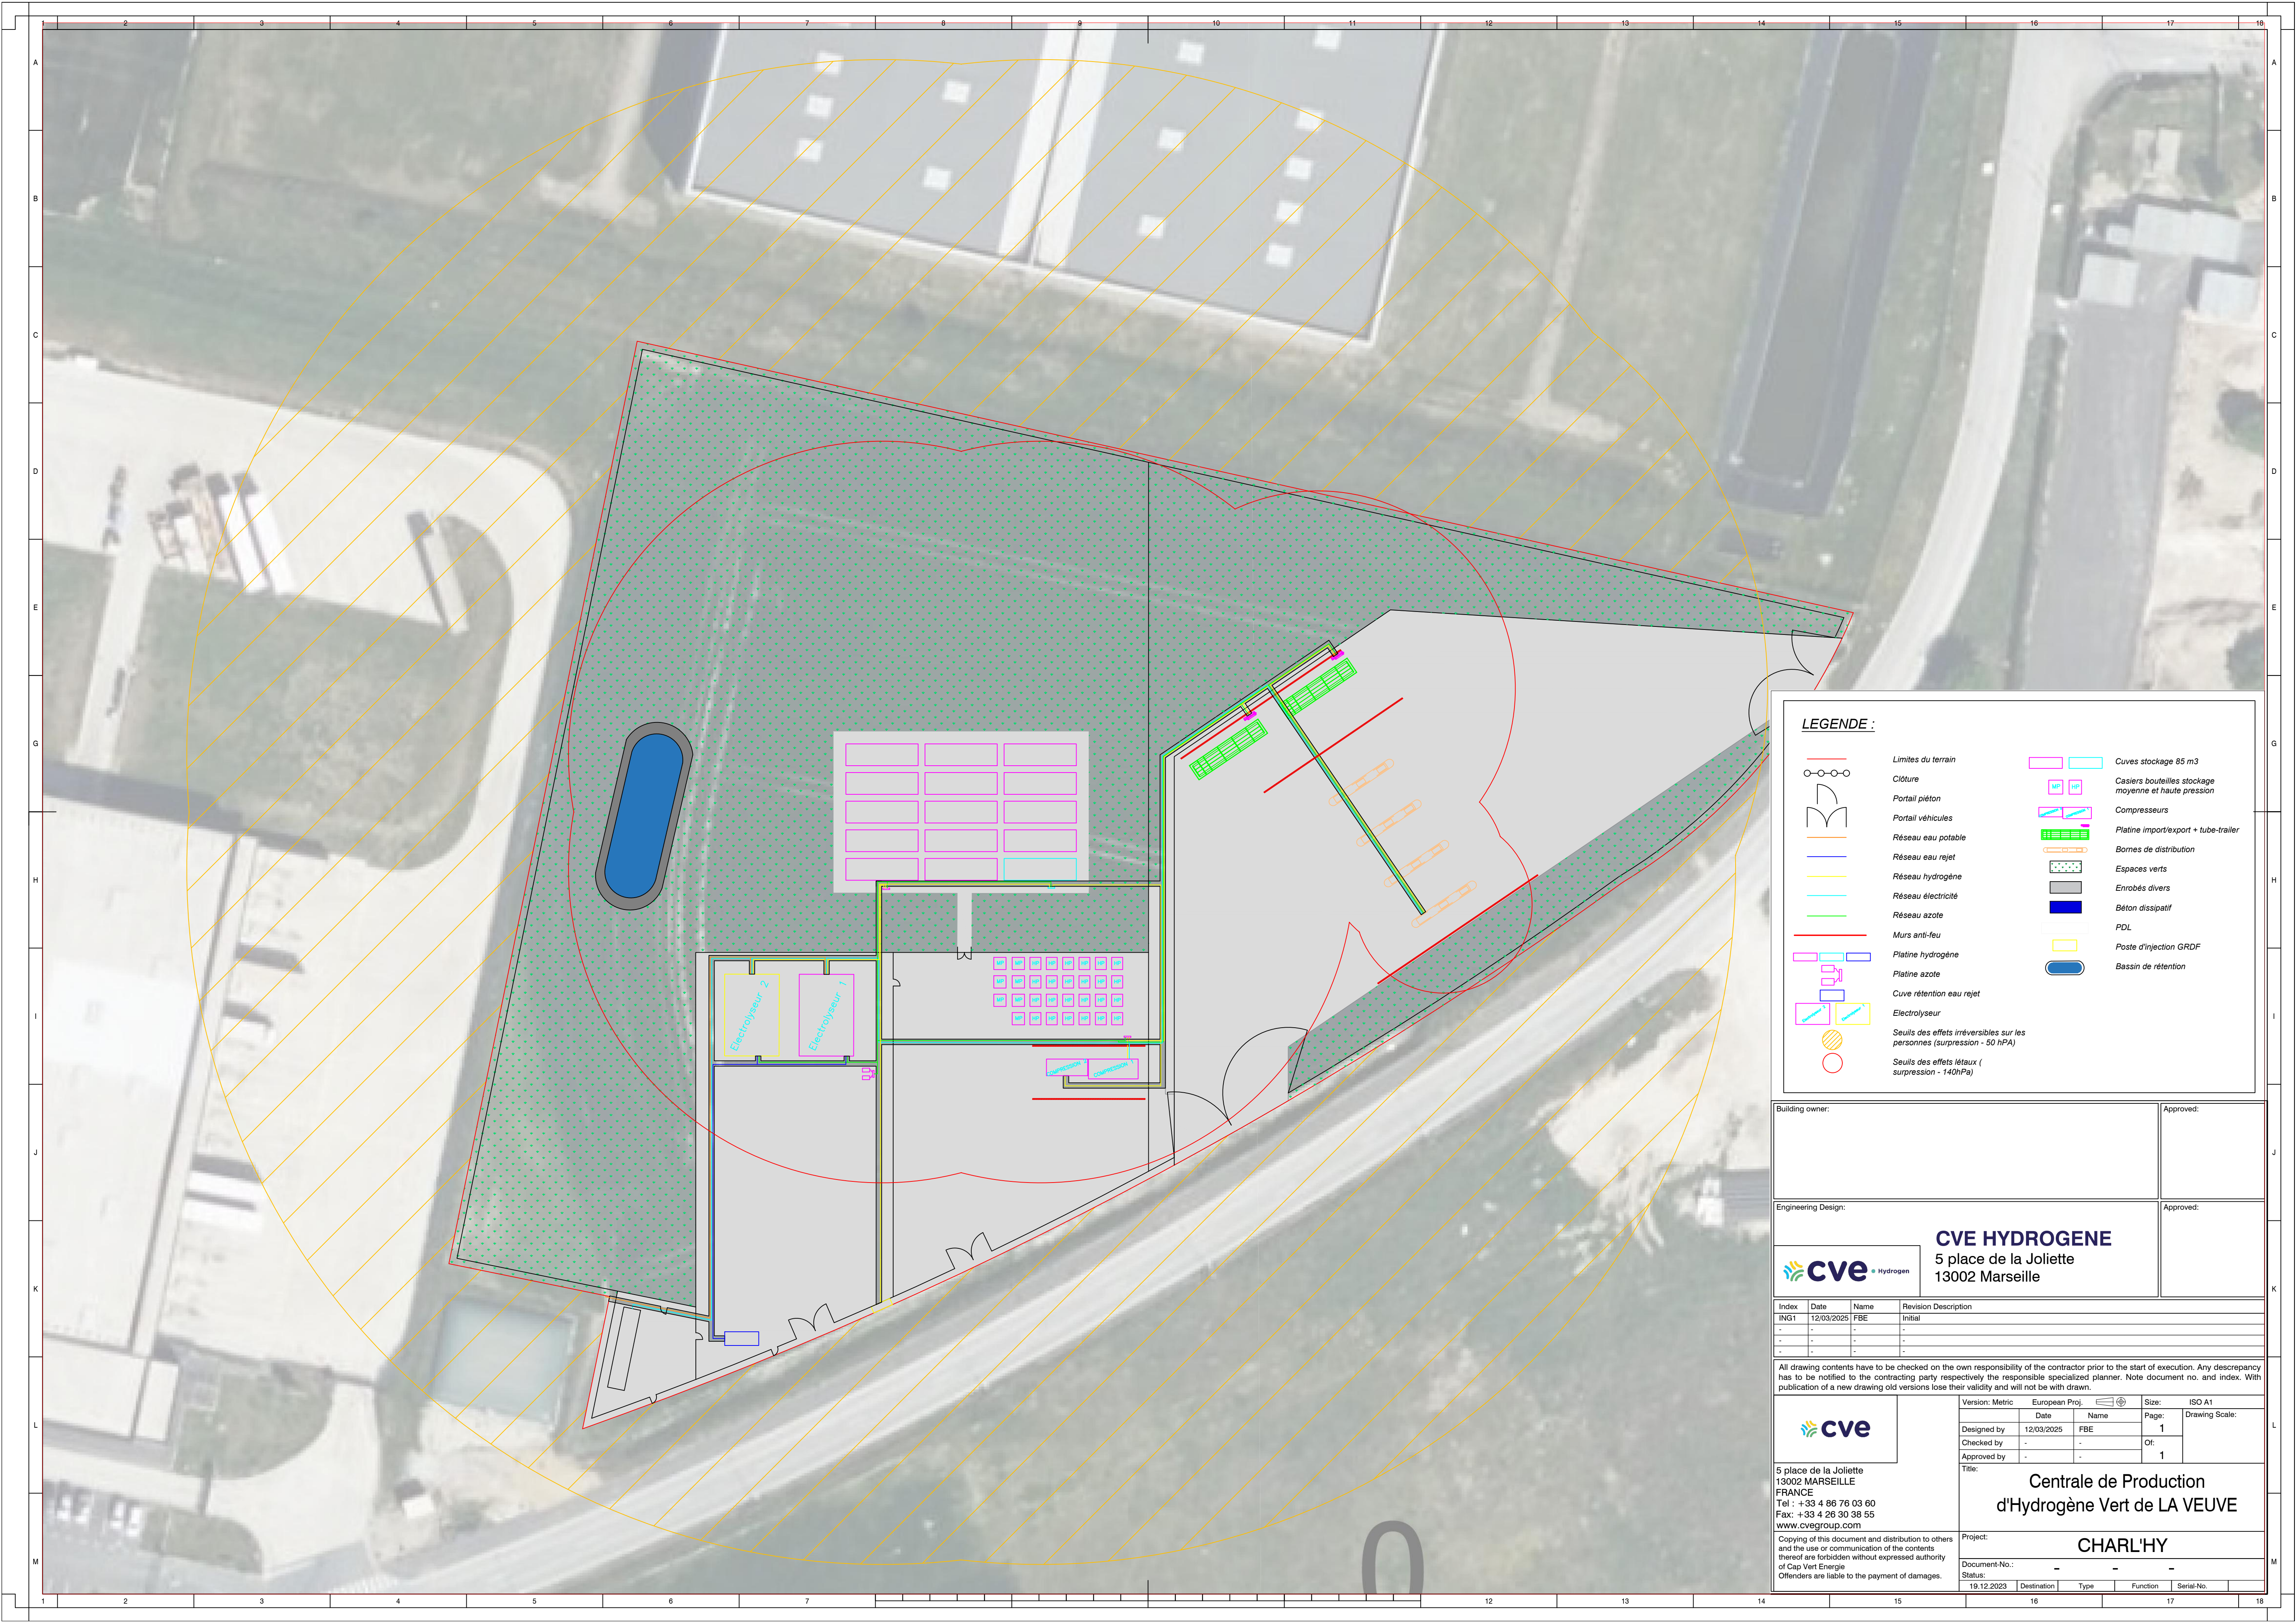

LEGENDE :

- Limites du terrain
- Clôture
- Portail piéton
- Portail véhicules
- Réseau eau potable
- Réseau eau rejet
- Réseau hydrogène
- Réseau électricité
- Réseau azote
- Murs anti-feu
- Platine hydrogène
- Platine azote
- Cuve rétention eau rejet
- Electrolyseur
- Seuils des effets irréversibles sur les personnes (surpression - 50 hPa)
- Seuils des effets létaux (surpression - 140hPa)
- Cuves stockage 85 m3
- Casiers bouteilles stockage moyenne et haute pression
- Compresseurs
- Platine import/export + tube-trailer
- Bornes de distribution
- Espaces verts
- Enrobés divers
- Béton dissipatif
- PDL
- Poste d'injection GRDF
- Bassin de rétention

Building owner:

Approved:

Engineering Design:

Approved:

 **CVE HYDROGENE**
5 place de la Joliette
13002 Marseille

Index	Date	Name	Revision Description
ING1	12/03/2025	FBE	Initial
-	-	-	-
-	-	-	-
-	-	-	-



5 place de la Joliette
13002 MARSEILLE
FRANCE
Tel : +33 4 86 76 03 60
Fax: +33 4 26 30 38 55
www.cvegroup.com

Version: Metric

European Proj.

Size: ISO A1

Designed by	Date	Name	Page:	Drawing Scale:
-	12/03/2025	FBE	1	
Checked by	-	-	Of:	
Approved by	-	-	1	

Title:

Centrale de Production
d'Hydrogène Vert de LA VEUVE

Status:

19.12.2023

Destination

Type

Function

Serial-No.

Project:

CHARL'HY

Document-No.:

-

Offenders are liable to the payment of damages.