

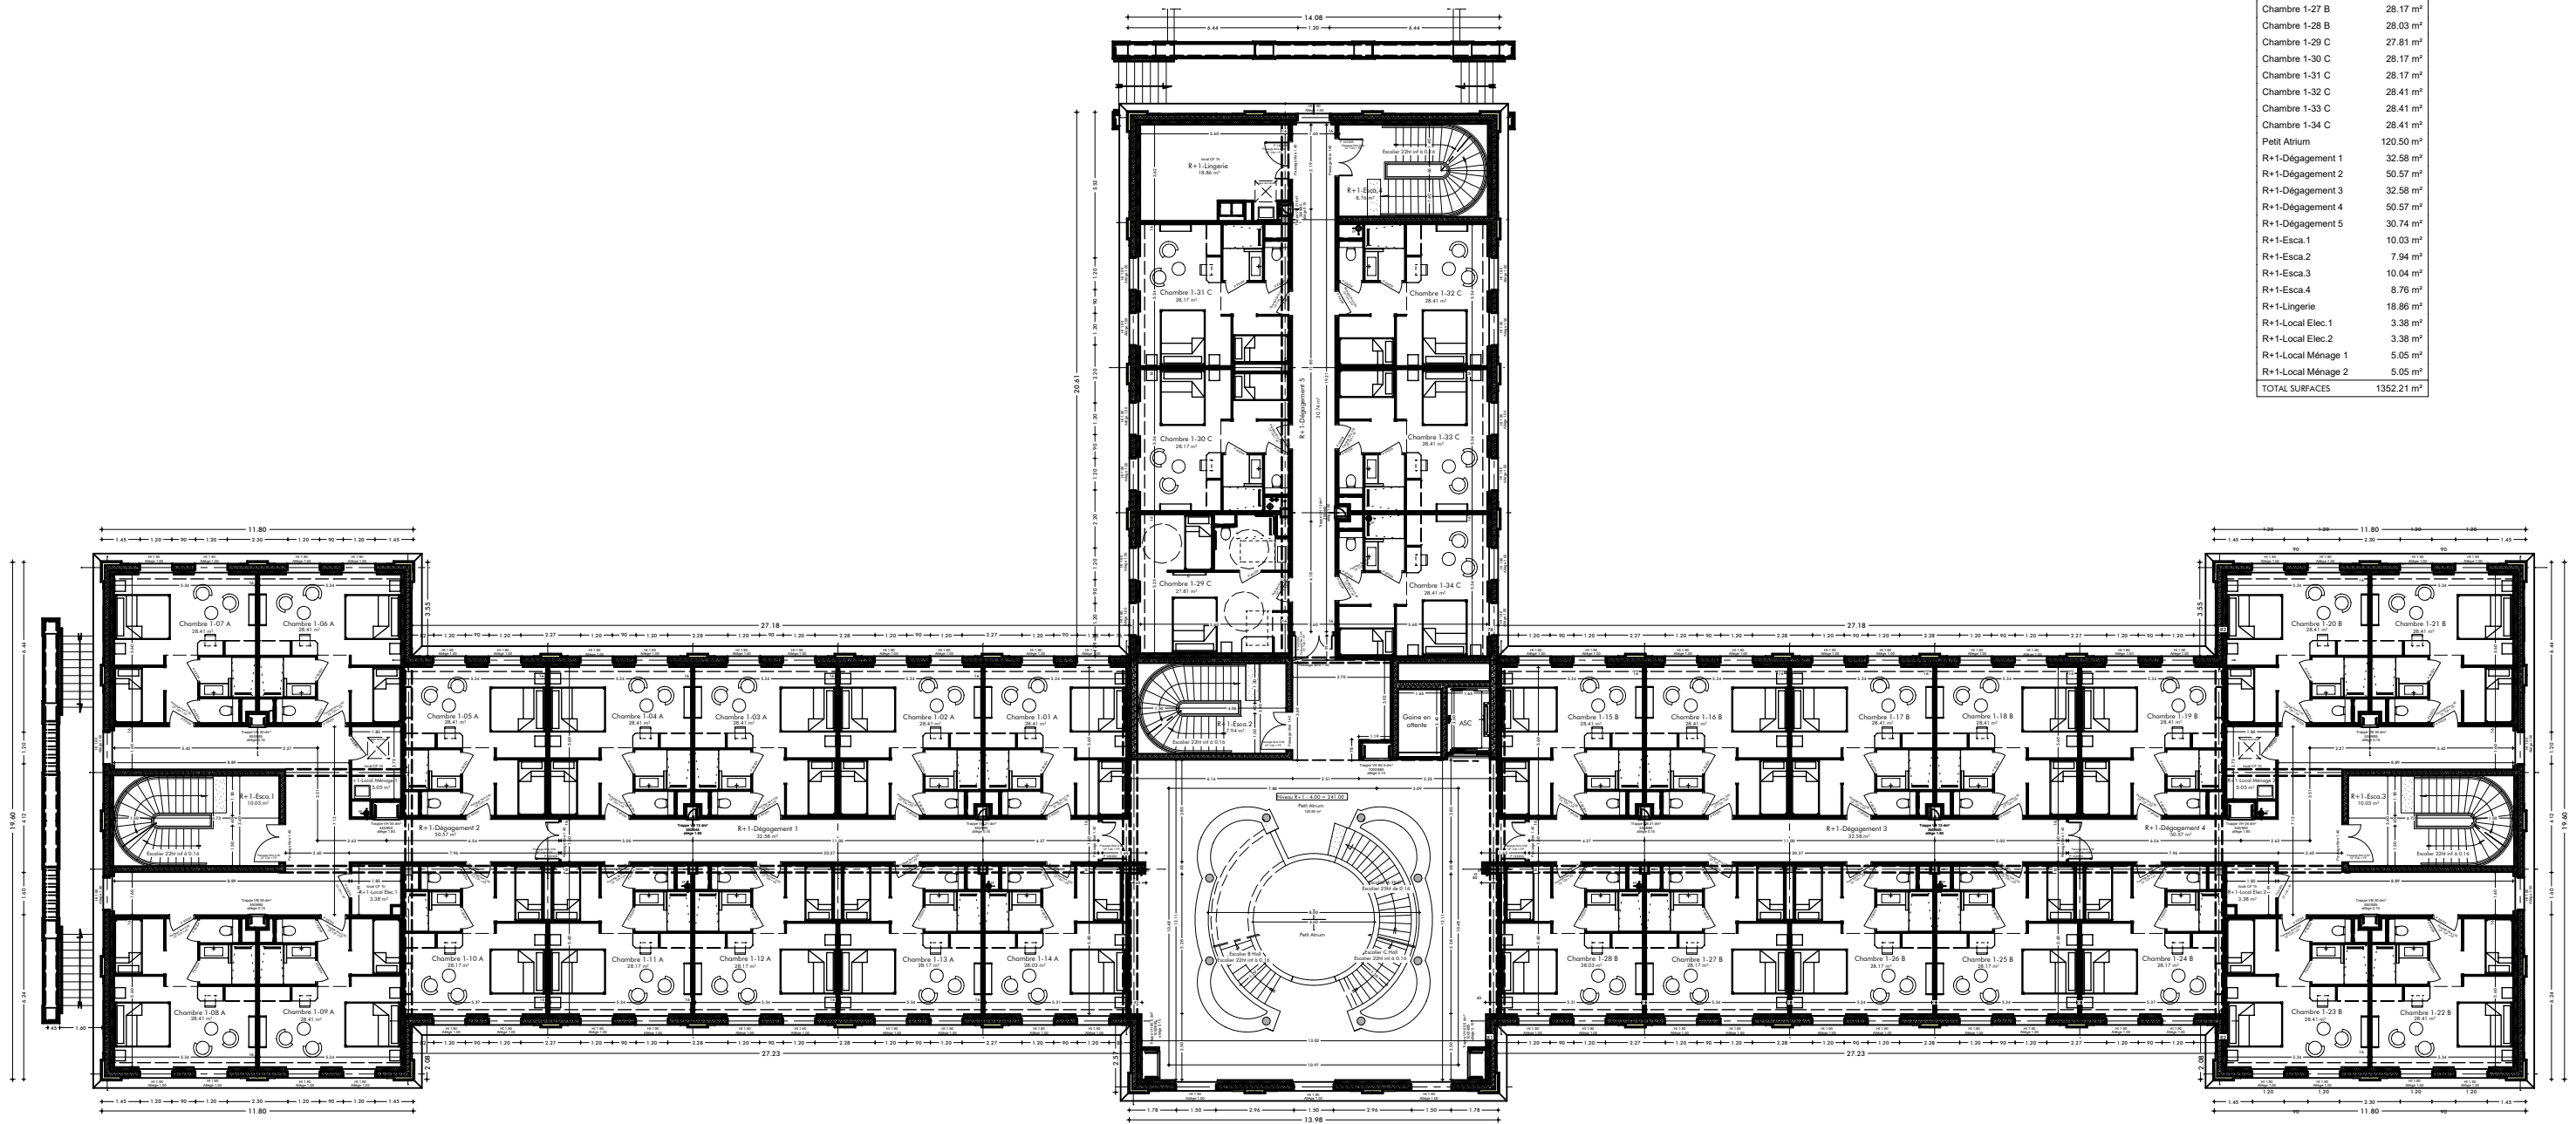


Tableau de surfaces ETAGE 1	
PIECES	SURFACES
Chambre 1-01 A	28.41 m²
Chambre 1-02 A	28.41 m²
Chambre 1-03 A	28.41 m²
Chambre 1-04 A	28.41 m²
Chambre 1-05 A	28.41 m²
Chambre 1-06 A	28.41 m²
Chambre 1-07 A	28.41 m²
Chambre 1-08 A	28.41 m²
Chambre 1-09 A	28.41 m²
Chambre 1-10 A	28.17 m²
Chambre 1-11 A	28.17 m²
Chambre 1-12 A	28.17 m²
Chambre 1-13 A	28.17 m²
Chambre 1-14 A	28.03 m²
Chambre 1-15 B	28.41 m²
Chambre 1-16 B	28.41 m²
Chambre 1-17 B	28.41 m²
Chambre 1-18 B	28.41 m²
Chambre 1-19 B	28.41 m²
Chambre 1-20 B	28.41 m²
Chambre 1-21 B	28.41 m²
Chambre 1-22 B	28.41 m²
Chambre 1-23 B	28.41 m²
Chambre 1-24 B	28.17 m²
Chambre 1-25 B	28.17 m²
Chambre 1-26 B	28.17 m²
Chambre 1-27 B	28.17 m²
Chambre 1-28 B	28.03 m²
Chambre 1-29 C	27.81 m²
Chambre 1-30 C	28.17 m²
Chambre 1-31 C	28.17 m²
Chambre 1-32 C	28.41 m²
Chambre 1-33 C	28.41 m²
Chambre 1-34 C	28.41 m²
Petit Atrium	120.50 m²
R+1-Déplacement 1	32.58 m²
R+1-Déplacement 2	50.57 m²
R+1-Déplacement 3	32.58 m²
R+1-Déplacement 4	50.57 m²
R+1-Déplacement 5	30.74 m²
R+1-Esca.1	10.03 m²
R+1-Esca.2	7.94 m²
R+1-Esca.3	10.04 m²
R+1-Esca.4	8.76 m²
R+1-Lingerie	18.86 m²
R+1-Local Elec.1	3.38 m²
R+1-Local Elec.2	3.38 m²
R+1-Local Ménage 1	5.05 m²
R+1-Local Ménage 2	5.05 m²
TOTAL SURFACES	1352.21 m²

PLAN Niveau Etage 1

