

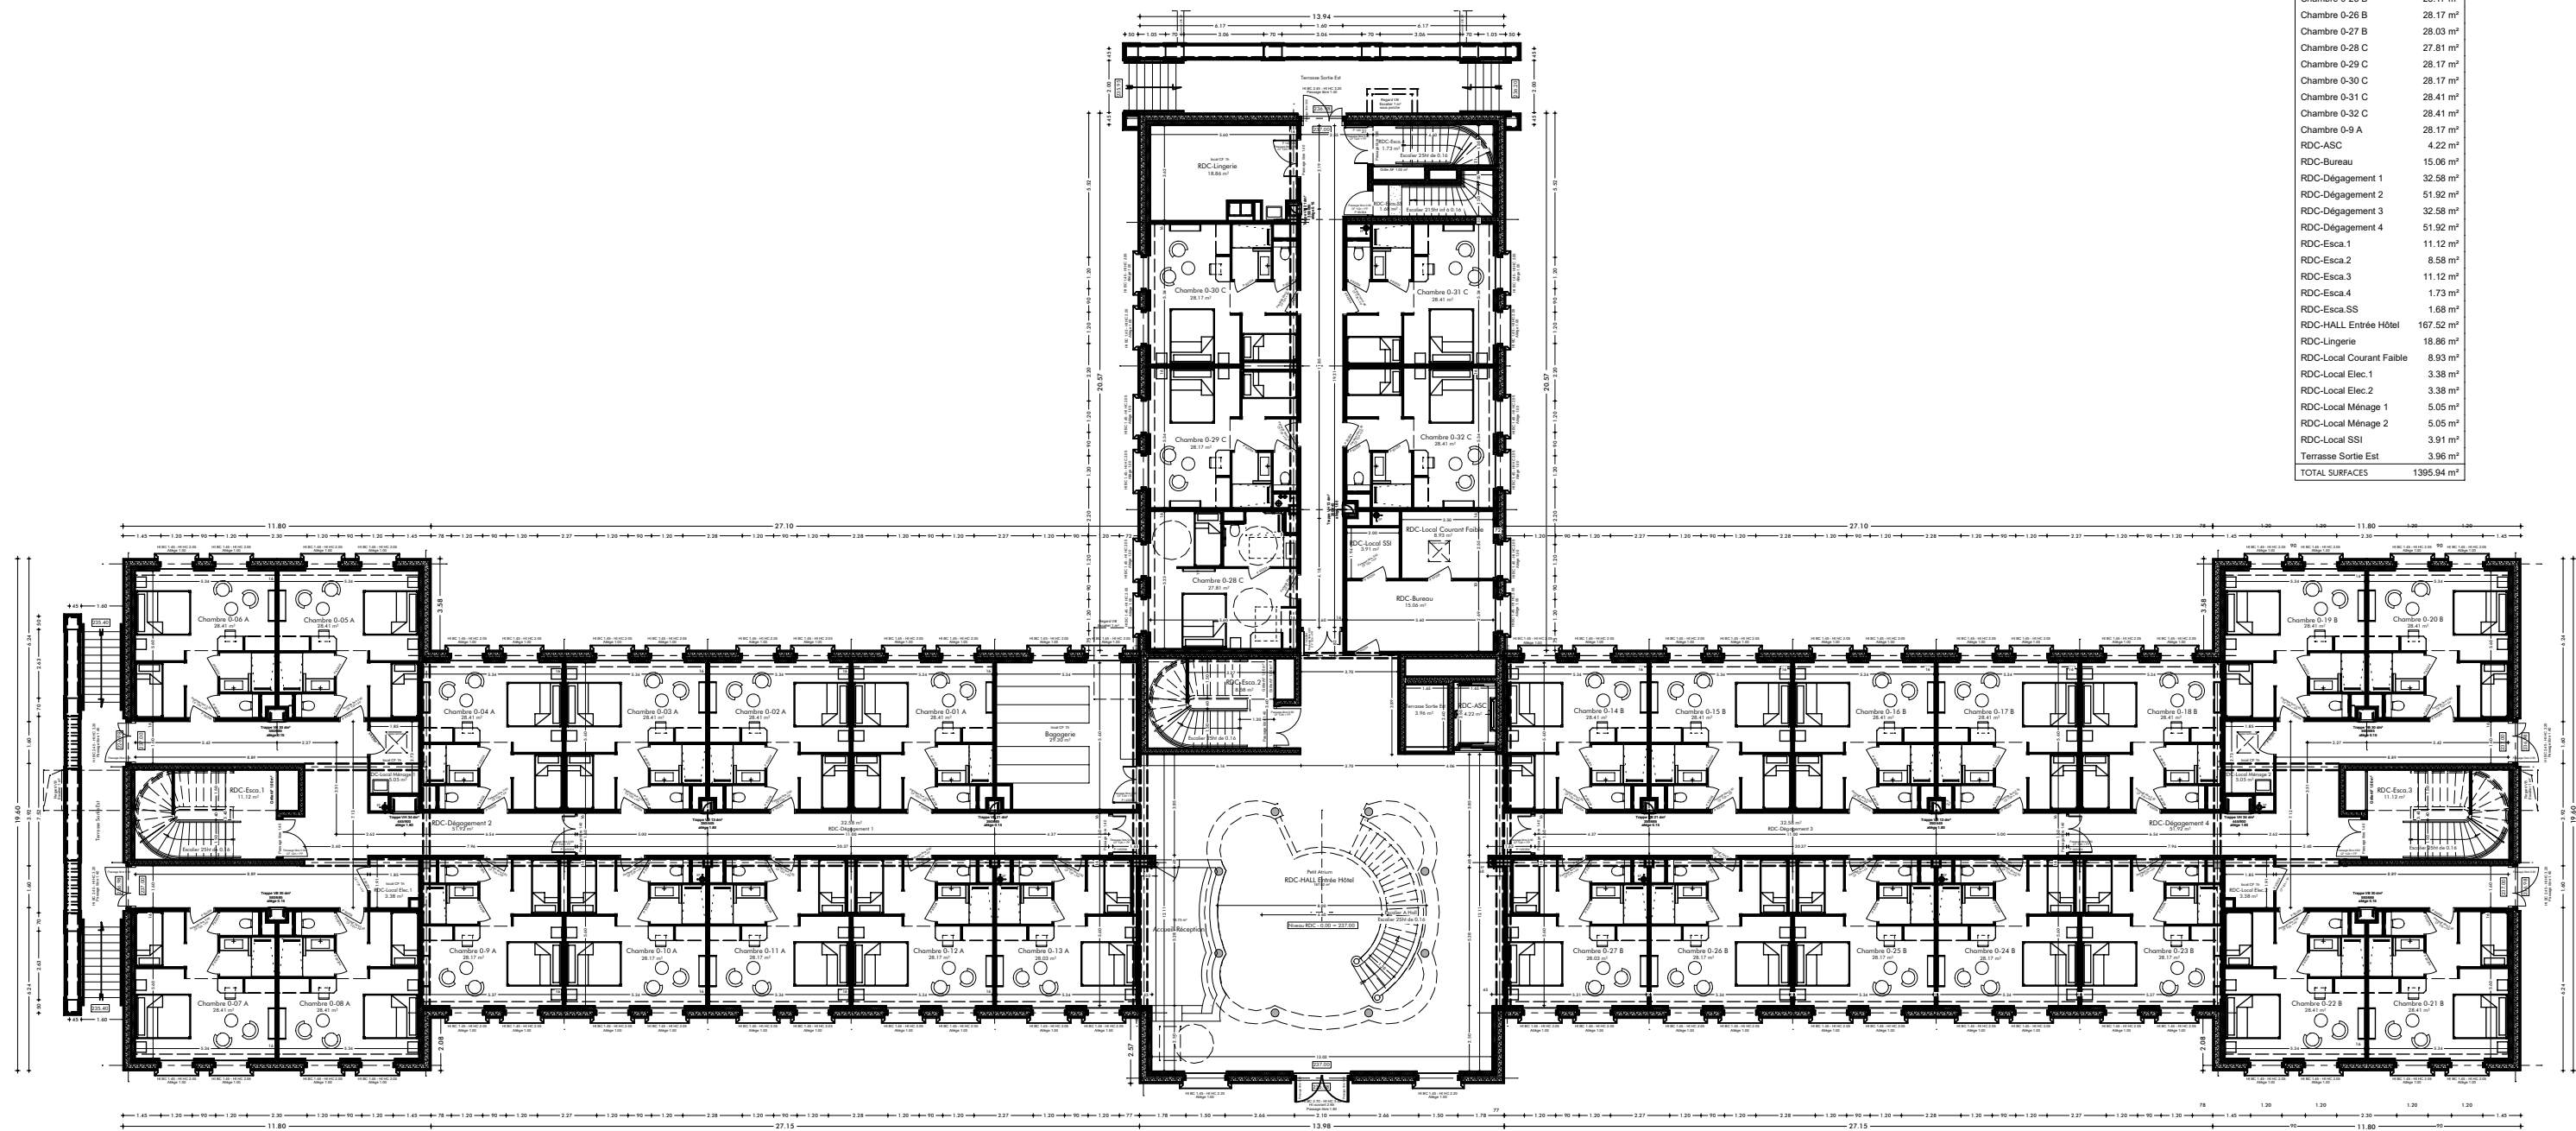


Tableau de surfaces RDC	
PIECES	SURFACES
Accueil-Réception	18.73 m²
Bagagerie	29.30 m²
Chambre 0-01 A	28.41 m²
Chambre 0-02 A	28.41 m²
Chambre 0-03 A	28.41 m²
Chambre 0-04 A	28.41 m²
Chambre 0-05 A	28.41 m²
Chambre 0-06 A	28.41 m²
Chambre 0-07 A	28.41 m²
Chambre 0-08 A	28.41 m²
Chambre 0-10 A	28.17 m²
Chambre 0-11 A	28.17 m²
Chambre 0-12 A	28.17 m²
Chambre 0-13 A	28.03 m²
Chambre 0-14 B	28.41 m²
Chambre 0-15 B	28.41 m²
Chambre 0-16 B	28.41 m²
Chambre 0-17 B	28.41 m²
Chambre 0-18 B	28.41 m²
Chambre 0-19 B	28.41 m²
Chambre 0-20 B	28.41 m²
Chambre 0-21 B	28.41 m²
Chambre 0-22 B	28.41 m²
Chambre 0-23 B	28.17 m²
Chambre 0-24 B	28.17 m²
Chambre 0-25 B	28.17 m²
Chambre 0-26 B	28.17 m²
Chambre 0-27 B	28.03 m²
Chambre 0-28 C	27.81 m²
Chambre 0-29 C	28.17 m²
Chambre 0-30 C	28.17 m²
Chambre 0-31 C	28.41 m²
Chambre 0-32 C	28.41 m²
Chambre 0-9 A	28.17 m²
RDC-ASC	4.22 m²
RDC-Bureau	15.06 m²
RDC-Dépagement 1	32.58 m²
RDC-Dépagement 2	51.92 m²
RDC-Dépagement 3	32.58 m²
RDC-Dépagement 4	51.92 m²
RDC-Esca.1	11.12 m²
RDC-Esca.2	8.58 m²
RDC-Esca.3	11.12 m²
RDC-Esca.4	1.73 m²
RDC-Esca.SS	1.68 m²
RDC-HALL Entrée Hôtel	167.52 m²
RDC-Lingerie	18.86 m²
RDC-Local Courant Faible	8.93 m²
RDC-Local Elec.1	3.38 m²
RDC-Local Elec.2	3.38 m²
RDC-Local Ménage 1	5.05 m²
RDC-Local Ménage 2	5.05 m²
RDC-Local SSI	3.91 m²
Terrasse Sortie Est	3.96 m²
TOTAL SURFACES	1395.94 m²

PLAN Niveau REZ DE CHAUSSEE

