

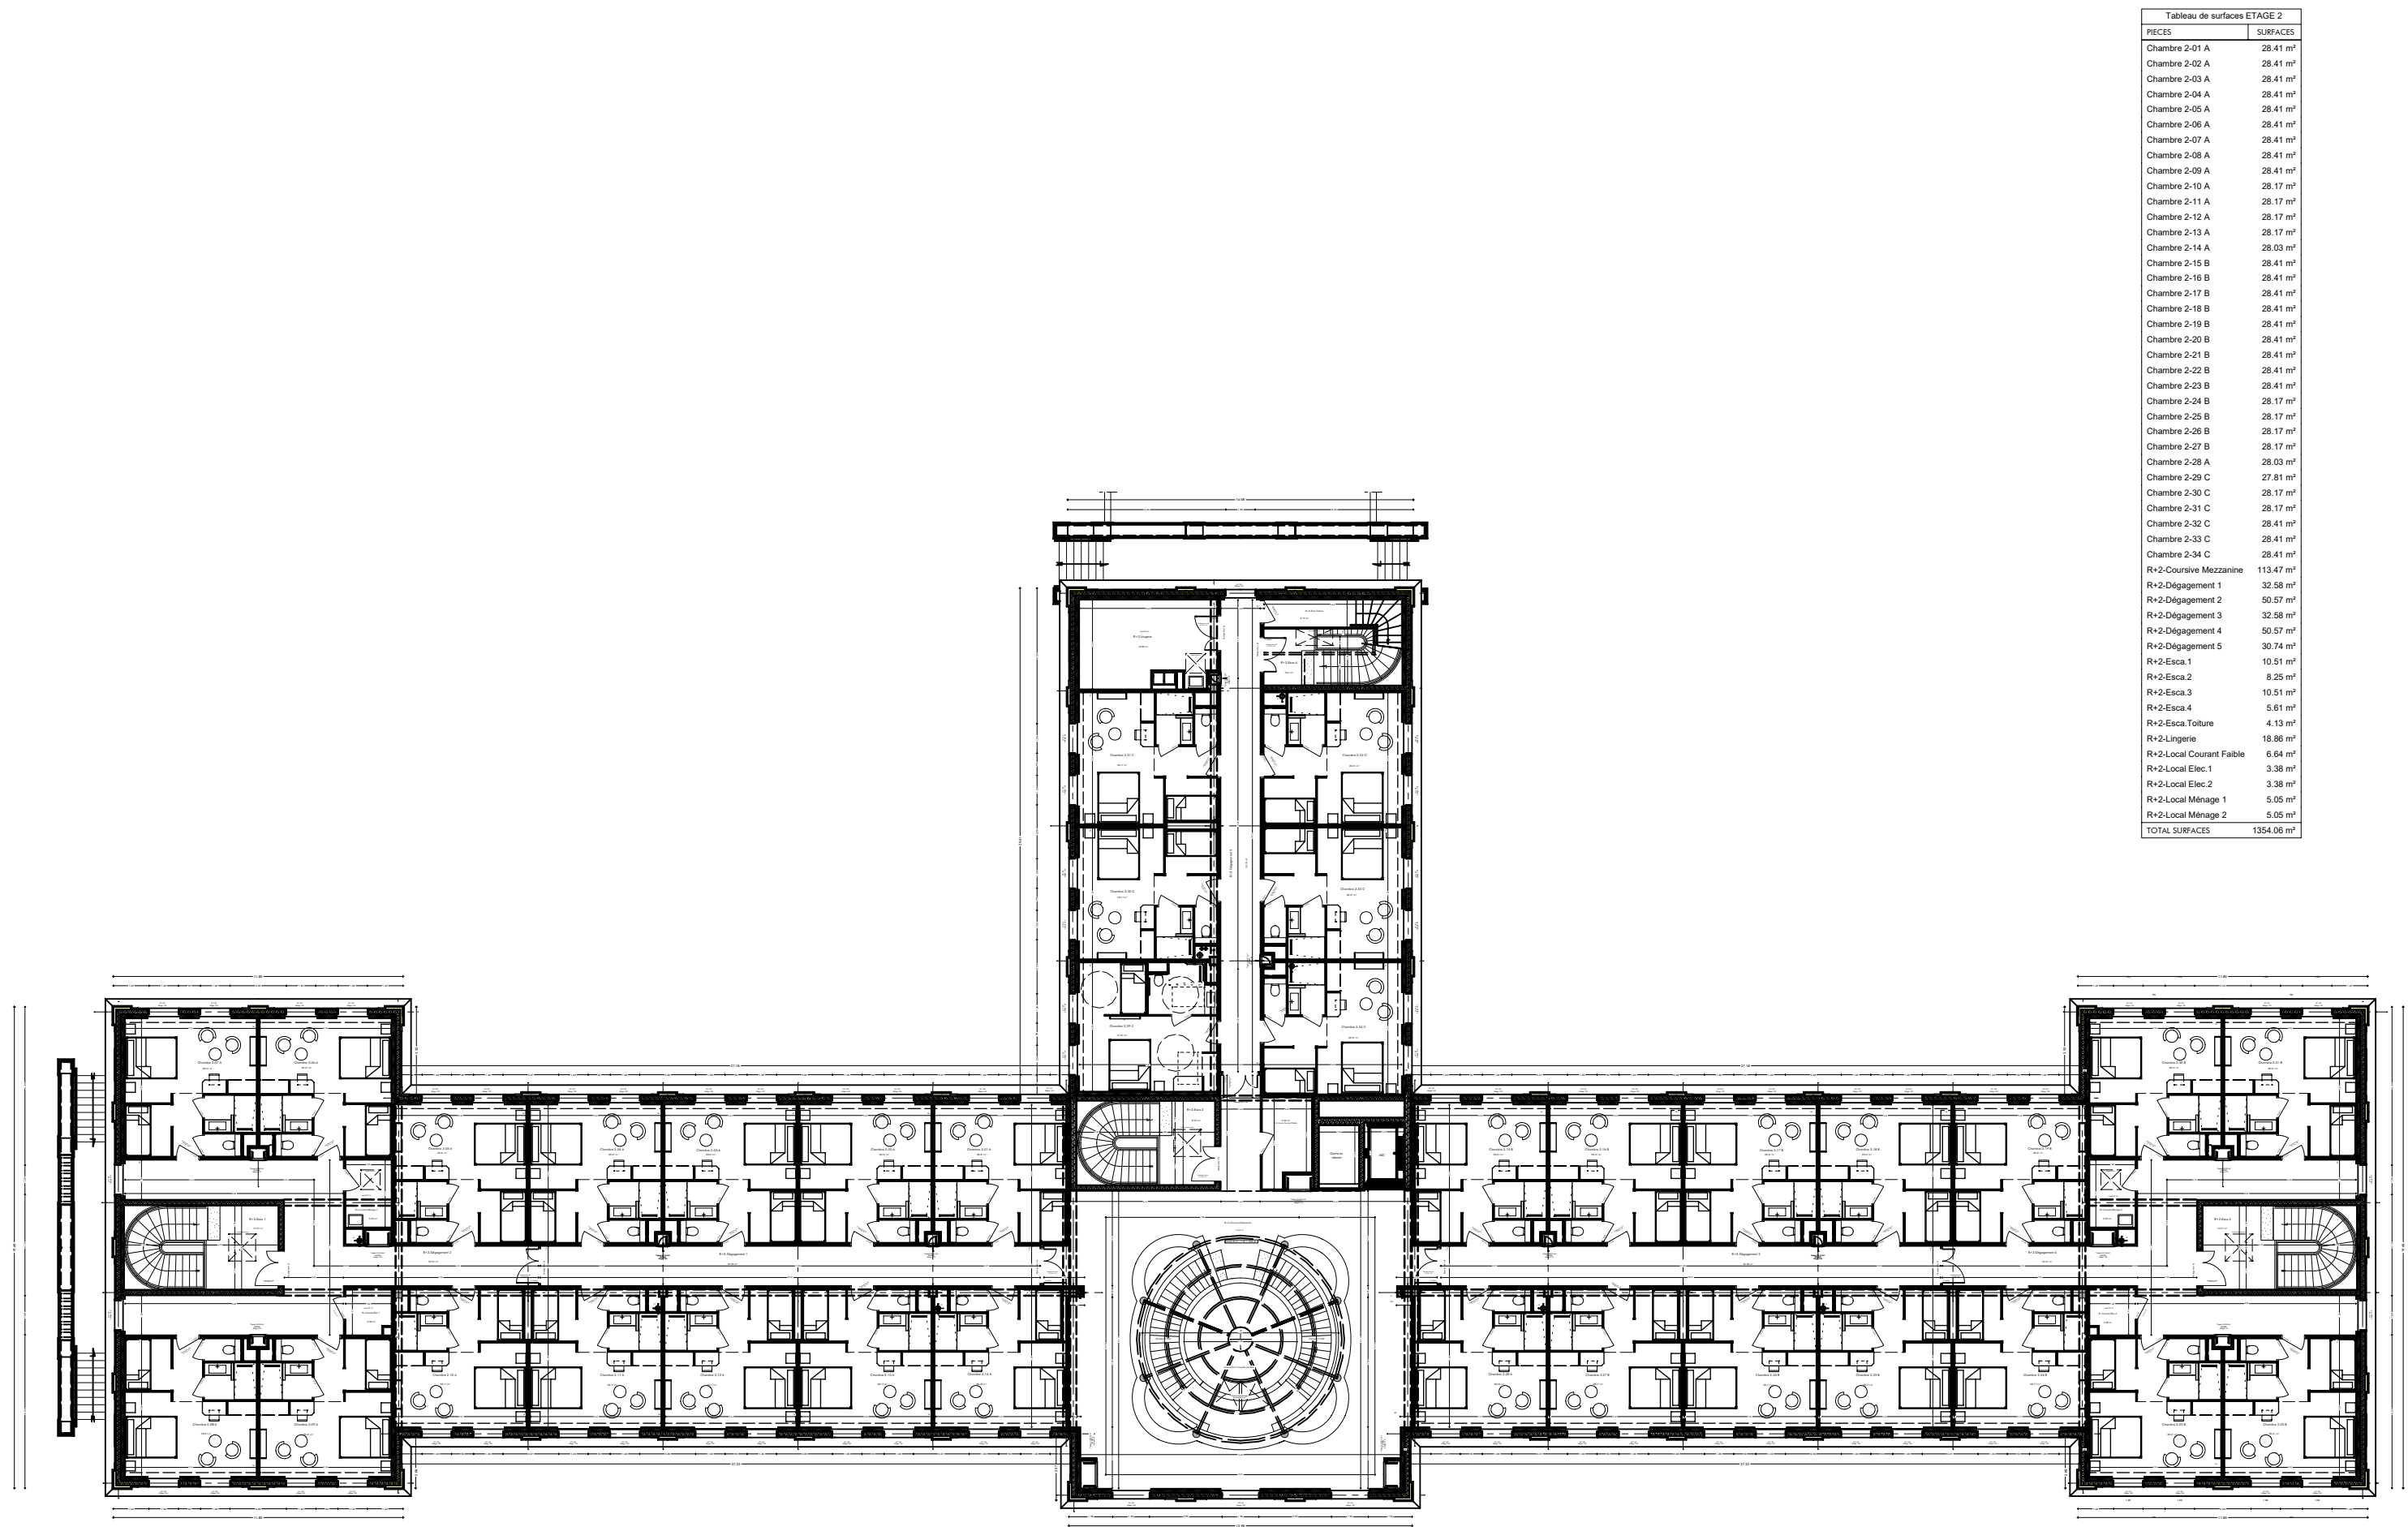


Tableau de surfaces ETAGE 2	
PIECES	SURFACES
Chambre 2-01 A	28.41 m²
Chambre 2-02 A	28.41 m²
Chambre 2-03 A	28.41 m²
Chambre 2-04 A	28.41 m²
Chambre 2-05 A	28.41 m²
Chambre 2-06 A	28.41 m²
Chambre 2-07 A	28.41 m²
Chambre 2-08 A	28.41 m²
Chambre 2-09 A	28.41 m²
Chambre 2-10 A	28.17 m²
Chambre 2-11 A	28.17 m²
Chambre 2-12 A	28.17 m²
Chambre 2-13 A	28.17 m²
Chambre 2-14 A	28.03 m²
Chambre 2-15 B	28.41 m²
Chambre 2-16 B	28.41 m²
Chambre 2-17 B	28.41 m²
Chambre 2-18 B	28.41 m²
Chambre 2-19 B	28.41 m²
Chambre 2-20 B	28.41 m²
Chambre 2-21 B	28.41 m²
Chambre 2-22 B	28.41 m²
Chambre 2-23 B	28.41 m²
Chambre 2-24 B	28.17 m²
Chambre 2-25 B	28.17 m²
Chambre 2-26 B	28.17 m²
Chambre 2-27 B	28.17 m²
Chambre 2-28 A	28.03 m²
Chambre 2-29 C	27.81 m²
Chambre 2-30 C	28.17 m²
Chambre 2-31 C	28.17 m²
Chambre 2-32 C	28.41 m²
Chambre 2-33 C	28.41 m²
Chambre 2-34 C	28.41 m²
R+2-Coursive Mezzanine	113.47 m²
R+2-Dégagement 1	32.58 m²
R+2-Dégagement 2	50.57 m²
R+2-Dégagement 3	32.58 m²
R+2-Dégagement 4	50.57 m²
R+2-Dégagement 5	30.74 m²
R+2-Esca.1	10.51 m²
R+2-Esca.2	8.25 m²
R+2-Esca.3	10.51 m²
R+2-Esca.4	5.61 m²
R+2-Esca.Toiture	4.13 m²
R+2-Lingerie	18.86 m²
R+2-Local Courant Faible	6.64 m²
R+2-Local Elec.1	3.38 m²
R+2-Local Elec.2	3.38 m²
R+2-Local Ménage 1	5.05 m²
R+2-Local Ménage 2	5.05 m²
TOTAL SURFACES	1354.06 m²

PLAN Niveau Etage 2

