


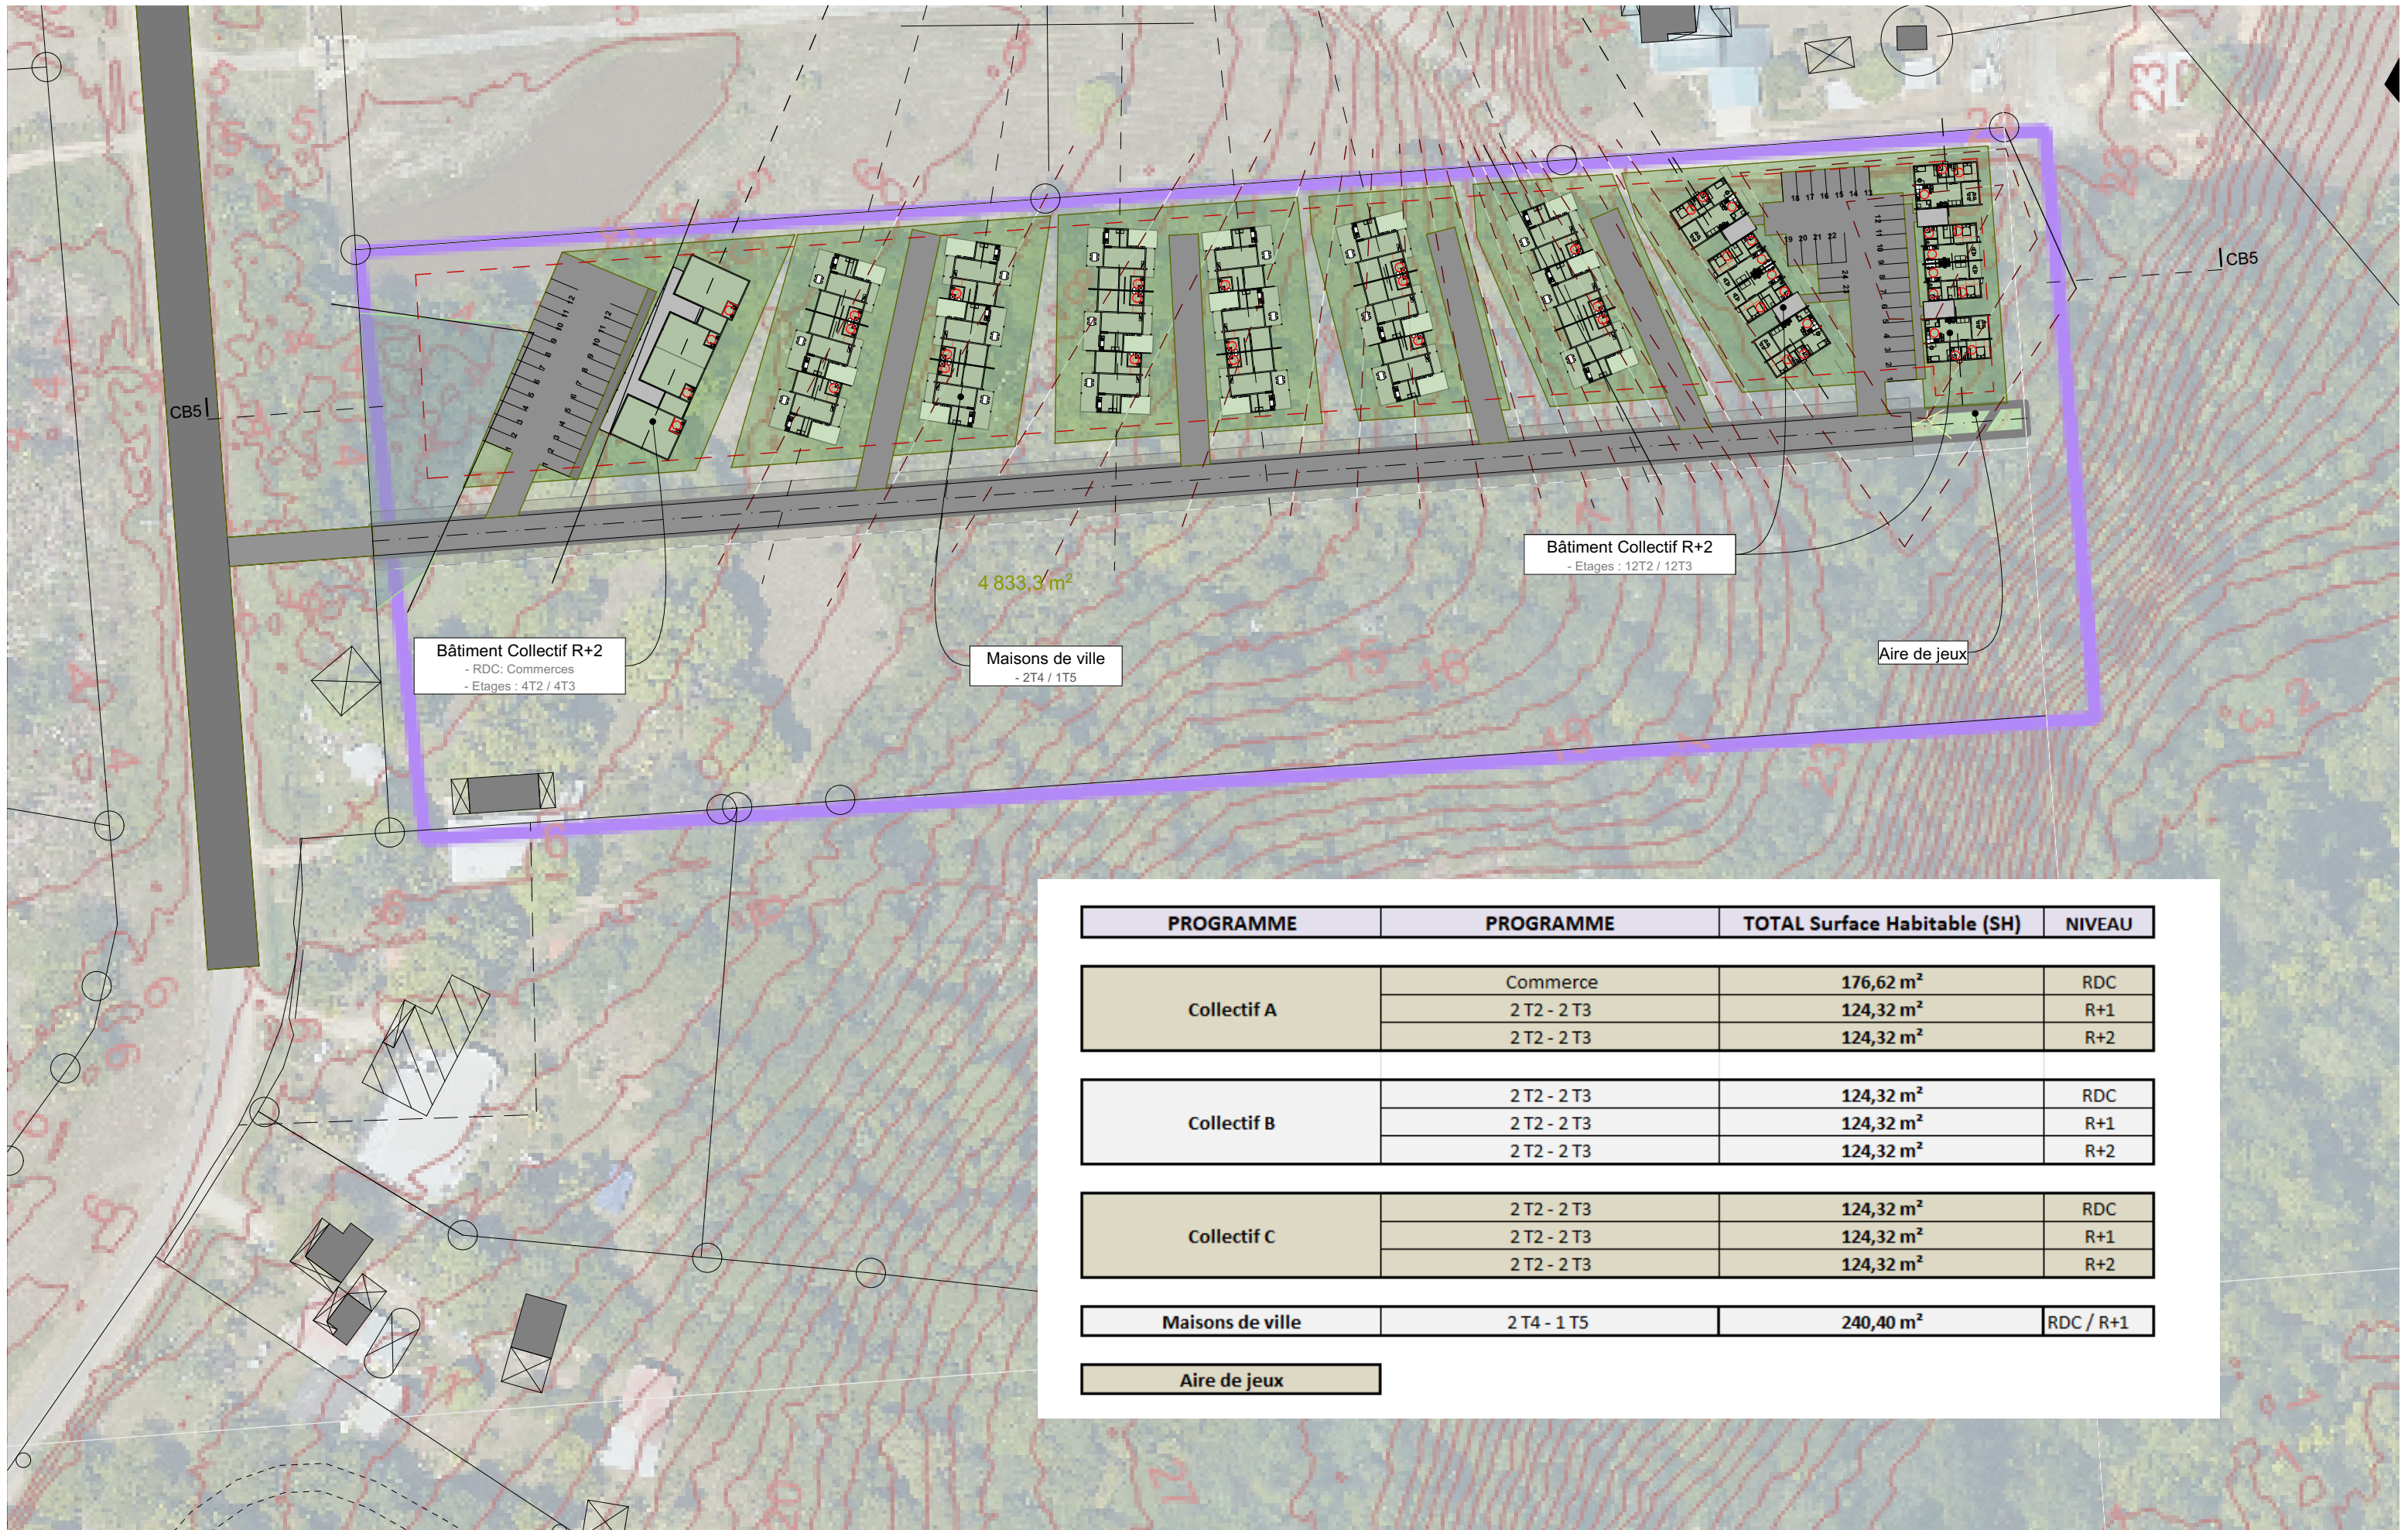

PROGRAMME	PROGRAMME	TOTAL Surface Habitable (SH)	NIVEAU
Collectif A	Commerce	176,62 m²	RDC
	2 T2 - 2 T3	124,32 m²	R+1
	2 T2 - 2 T3	124,32 m²	R+2
Collectif B	2 T2 - 2 T3	124,32 m²	RDC
	2 T2 - 2 T3	124,32 m²	R+1
	2 T2 - 2 T3	124,32 m²	R+2
Collectif C	2 T2 - 2 T3	124,32 m²	RDC
	2 T2 - 2 T3	124,32 m²	R+1
	2 T2 - 2 T3	124,32 m²	R+2
Maisons de ville	2 T4 - 1 T5	240,40 m²	RDC / R+1
Aire de jeux			