




S.H.O.B.1243.30 m²
S.H.O.N.1196.80 m²

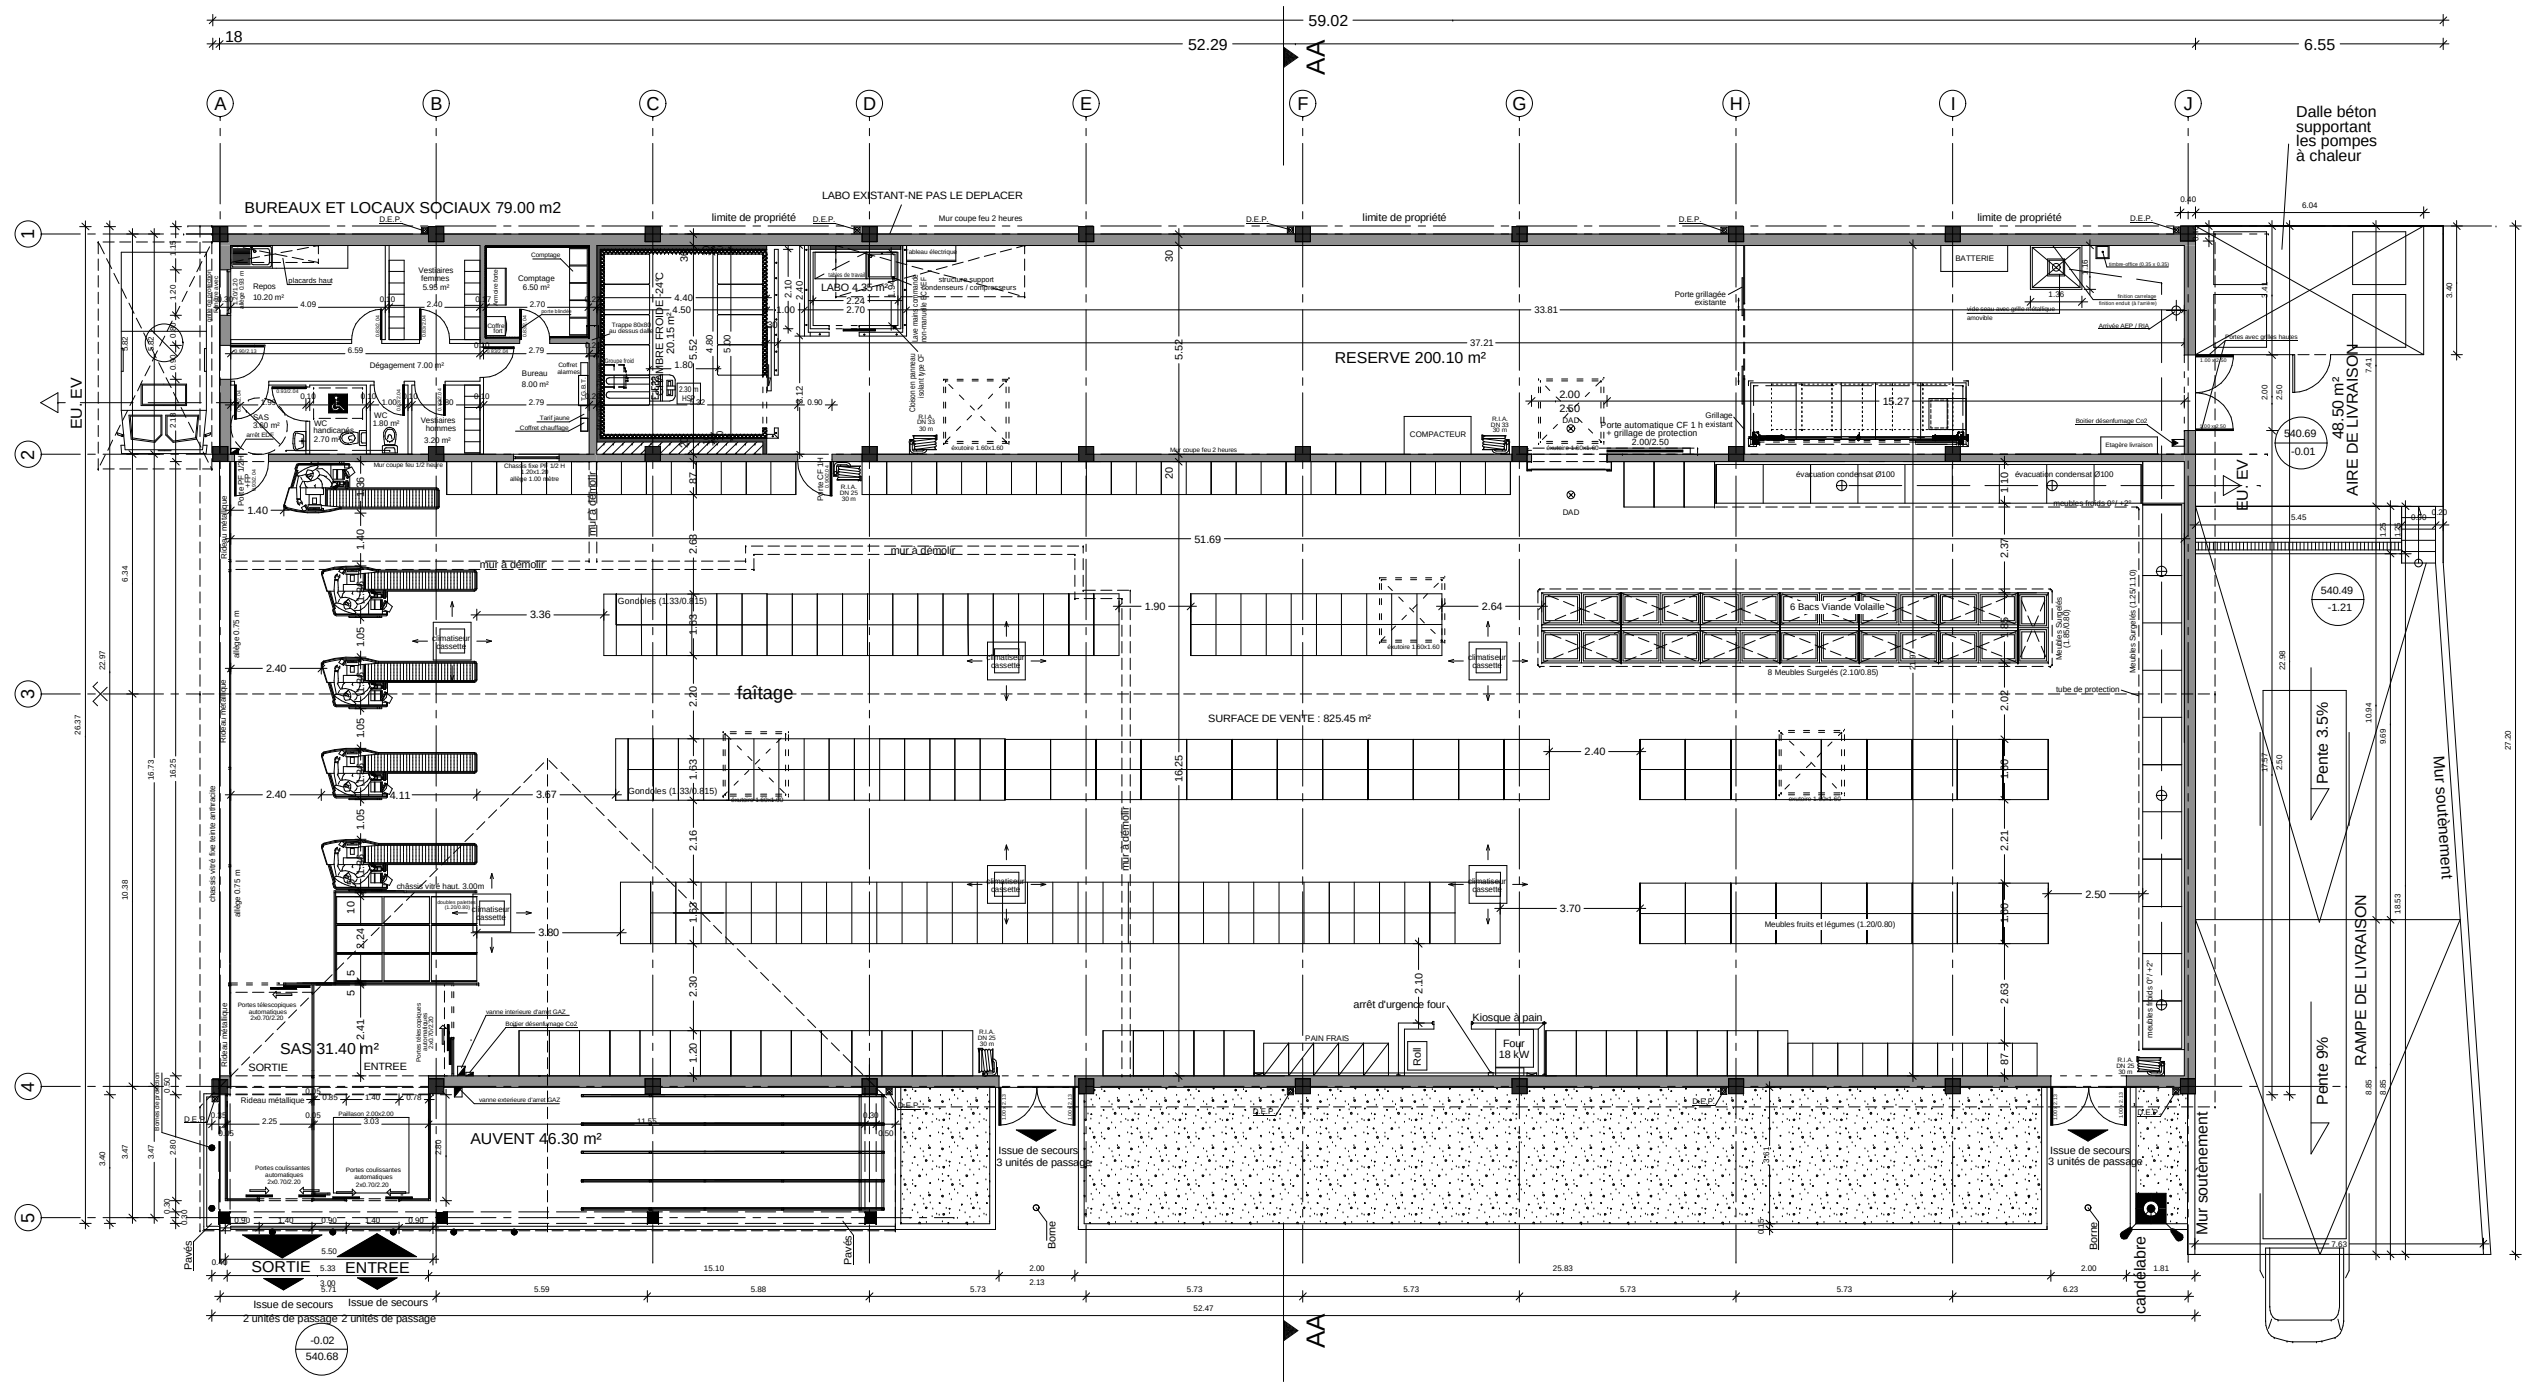

Plan intérieur - PROJET (4.1)
Echelle 1/200° - le 22/02/2012

LIDL
Rue du 8 Mai 1945
SAINT JEAN DE MAURIENNE