


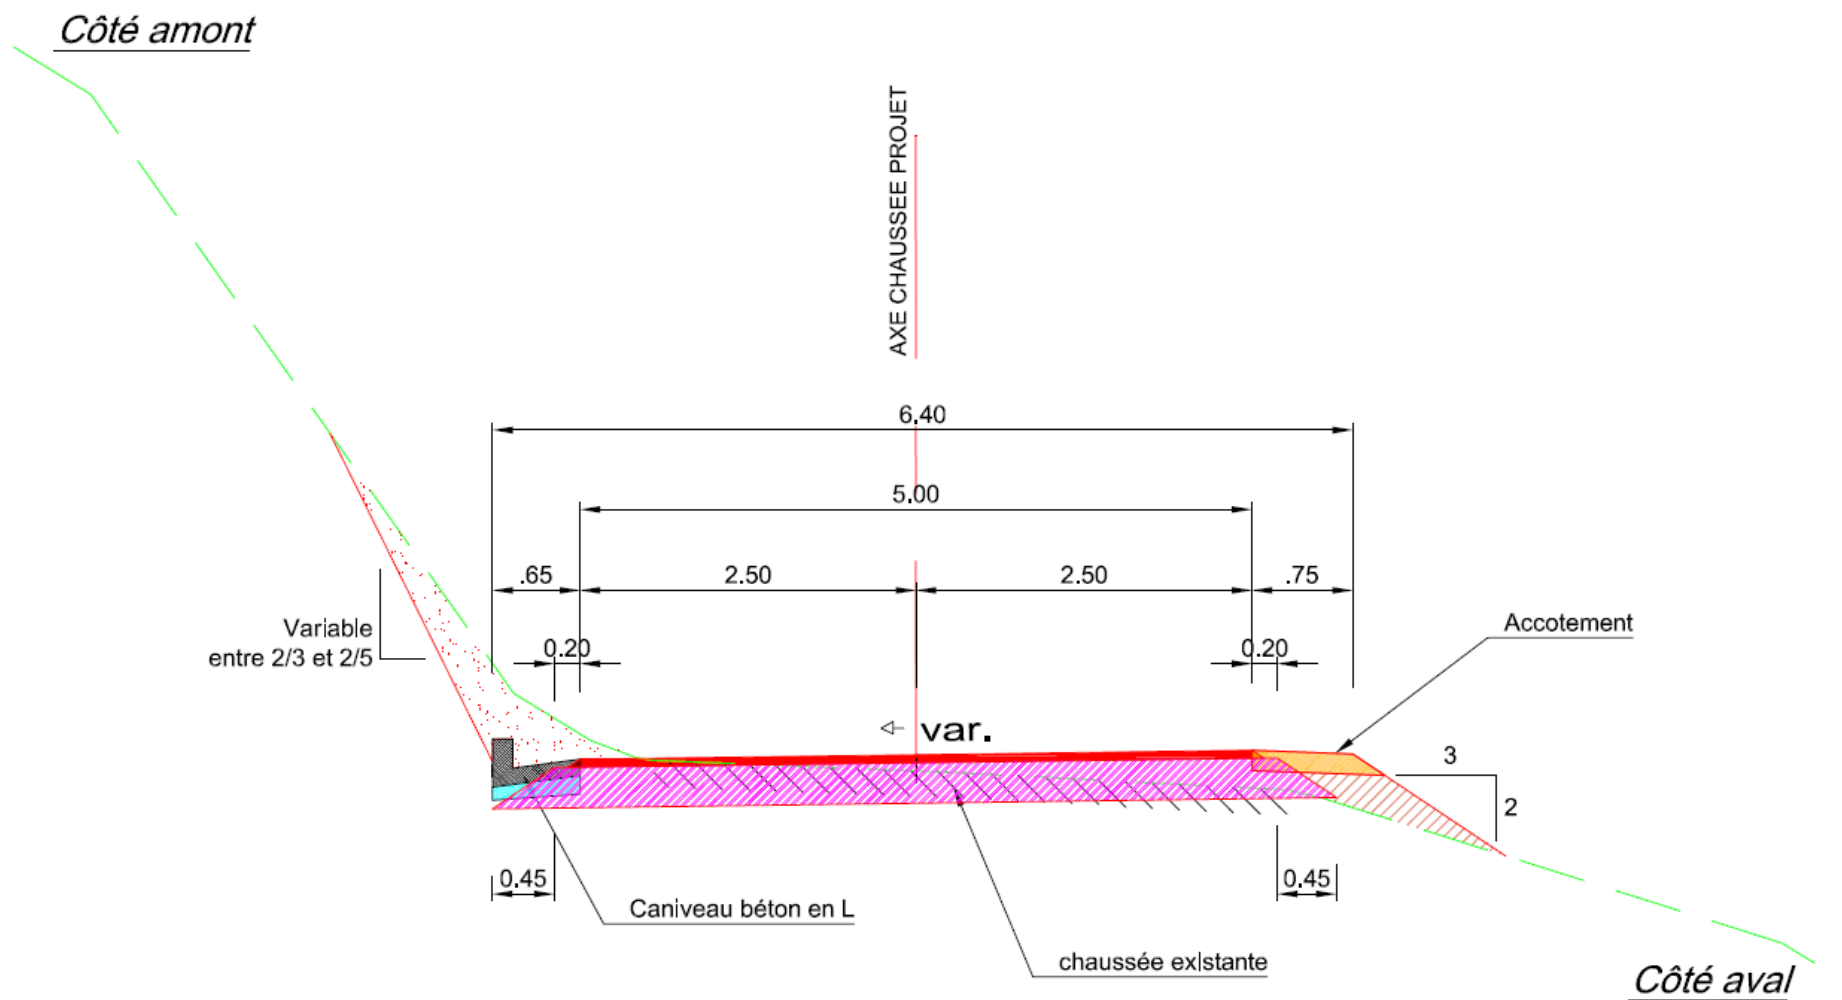

Profil en Travers type de la RD601