


050-PC DEMOL STATION-EL 2
ECH: 1 : 50

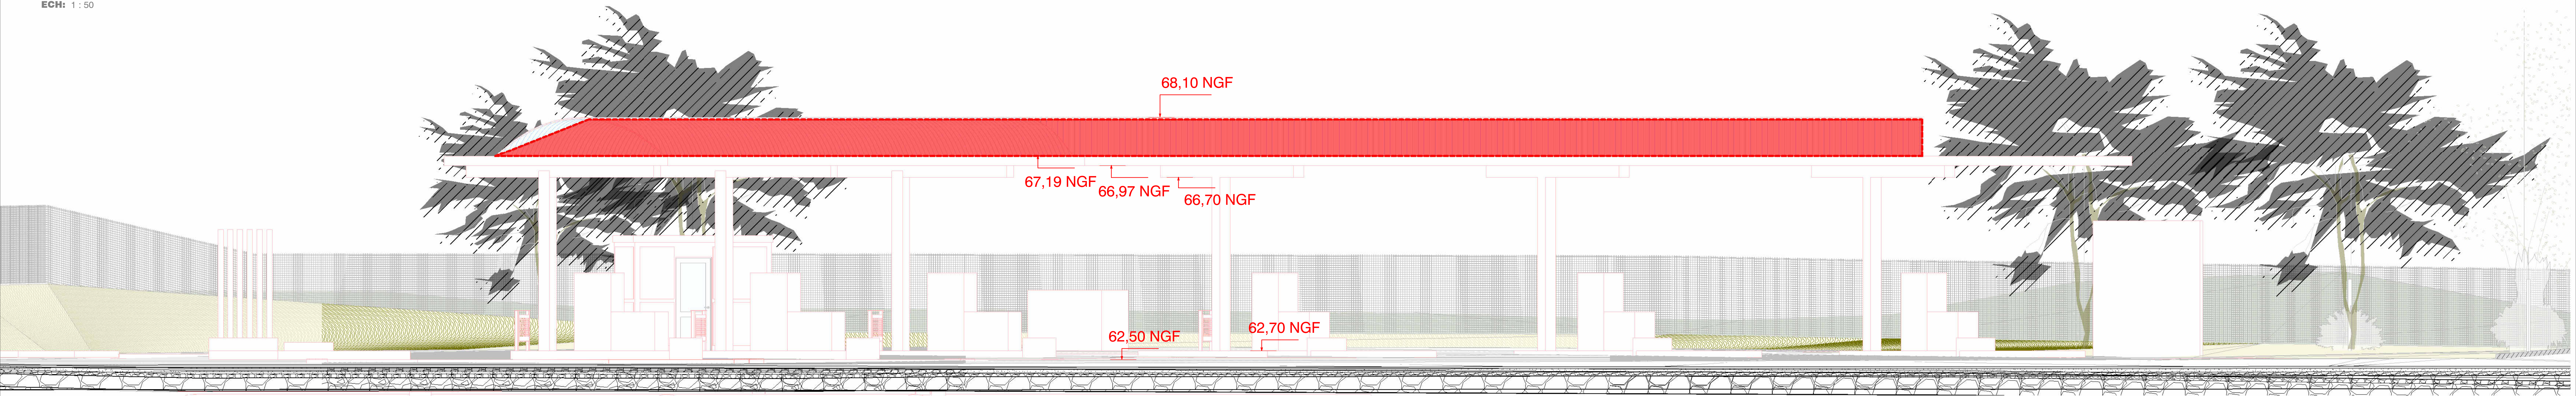

050-PC DEMOL STATION-EL 1
ECH: 1 : 50