




Profil dessiné par Covadis

Echelle des longueurs : 1/100

Echelle des altitudes : 1/100

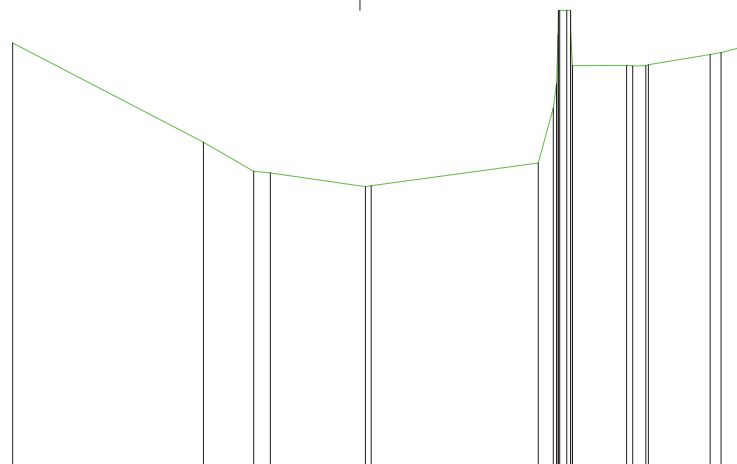

PC : 24.00 m

[illegible]

Date : 02/04/2026

Dossier : 23021-0725-topo-profils



PC : 24.00 m

Altitudes TN	29.50	29.31		27.85	27.79	27.70	27.70		28.10	28.98	29.90	29.15	
Distances à l'axe TN	-4.258	-3.922		-1.503	-1.027	-0.216	0.290		2.309	2.719	3.038	3.812	
Distances partielles TN	0.335		2.420	0.476	0.811	0.506		2.020	0.107	0.293	0.123	0.205	0.775
Altitudes Projet													
Distances à l'axe Projet													
Distances partielles Projet													


Profil n°: 3

Abscisse : 14.321 m

Profil dessiné par Covadis

Echelle des longueurs : 1/100

Echelle des altitudes : 1/100

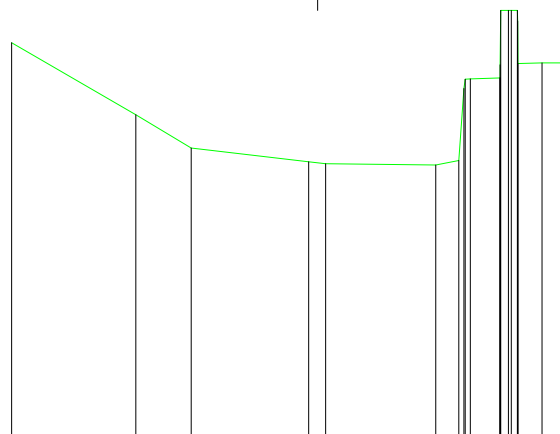

PC : 24.00 m

Altitudes TN	29.27	28.32	27.87	27.69	27.67	27.65	28.74	28.70	28.90	28.70	29.00	29.00
Distances à l'axe TN	-4.046	-2.405	-1.671	-0.120	0.106	1.562	1.898	2.019	2.432	2.641	2.968	3.353
Distances partielles TN		1.641	0.734	1.551	0.226	1.456	0.305	0.008	0.393	0.119	0.327	0.385
Altitudes Projet												
Distances à l'axe Projet												
Distances partielles Projet												

Profil n°: 4

Abscisse : 19.339 m

Profil dessiné par Covadis


Echelle des longueurs : 1/100

Echelle des altitudes : 1/100



PC : 24.00 m

Altitudes TN	29.21	28.77	27.85	27.69	27.53	27.55	27.66	27.65	28.65	28.63	28.64	28.64	28.82	28.90
Distances à l'axe TN	-4.696	-3.798	-2.255	-1.770	-0.477	0.071	0.639	0.639	1.438	1.809	1.999	2.342	2.857	4.074
Distances partielles TN	0.898	1.543	0.485	1.293	0.548	0.555	0.005	0.749	0.086	0.284	0.190	0.158	0.614	1.218
Altitudes Projet														
Distances à l'axe Projet														
Distances partielles Projet														

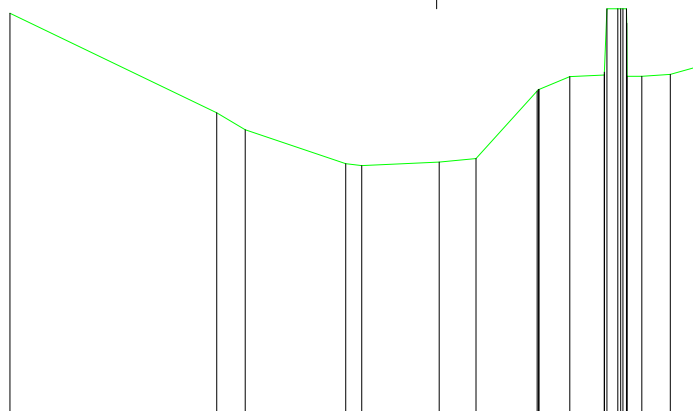

PC : 24.00 m

Altitudes TN	29.34	28.02	27.80	27.35	27.32	27.37	27.42	28.31	28.50	28.52	28.48	28.50	28.53	28.64
Distances à l'axe TN	-5.644	-2.906	-2.532	-1.201	-0.993	0.035	0.519	1.328	1.760	2.217	2.384	2.394	2.712	3.089
Distances partielles TN		2.738	0.374	1.331	0.208	1.027	0.484	0.810	0.432	0.457	0.167	0.183	0.377	0.391
Altitudes Projet														
Distances à l'axe Projet														
Distances partielles Projet														


Profil n°: 6

Abscisse : 29.331 m

Profil dessiné par Covadis

Echelle des longueurs : 1/100

Echelle des altitudes : 1/100

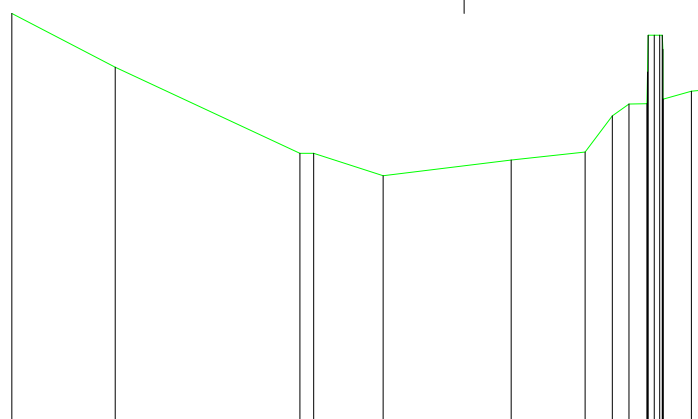

PC : 24.00 m

Altitudes TN	29.44	28.72	27.58 27.59	27.29	27.50	27.60	28.08	28.24	28.41	28.43
Distances à l'axe TN	-5.982	-4.615	-2.175 -1.991	-1.074	0.621	1.597	1.958	2.177	2.358	3.003 3.210
Distances partielles TN		1.367	2.440	0.184 0.917	1.695	0.976	0.361	0.219	0.238	0.417 0.207
Altitudes Projet										
Distances à l'axe Projet										
Distances partielles Projet										




PC : 24.00 m

Altitudes TN	29.52	27.38	27.30	27.58	27.87	28.01	28.24	28.31
Distances à l'axe TN	-5.939	-1.647	-1.200	1.792	2.538	2.480	2.615	3.289
Distances partielles TN		4.222	0.056	2.992	0.424	0.117	0.165	0.674
Altitudes Projet								
Distances à l'axe Projet								
Distances partielles Projet								

PC : 24.00 m

Altitudes TN	29.57	28.73	27.18	27.18	27.16	27.23	27.39	27.39	28.19	28.23
Distances à l'axe TN	-5.661	-4.340	-1.402	-1.167	-0.760	-0.017	1.686	1.836	2.971	3.246
Distances partielles TN		1.320	2.939	0.235	0.407	0.742	1.653	0.224	0.769	0.275
Altitudes Projet										
Distances à l'axe Projet										
Distances partielles Projet										

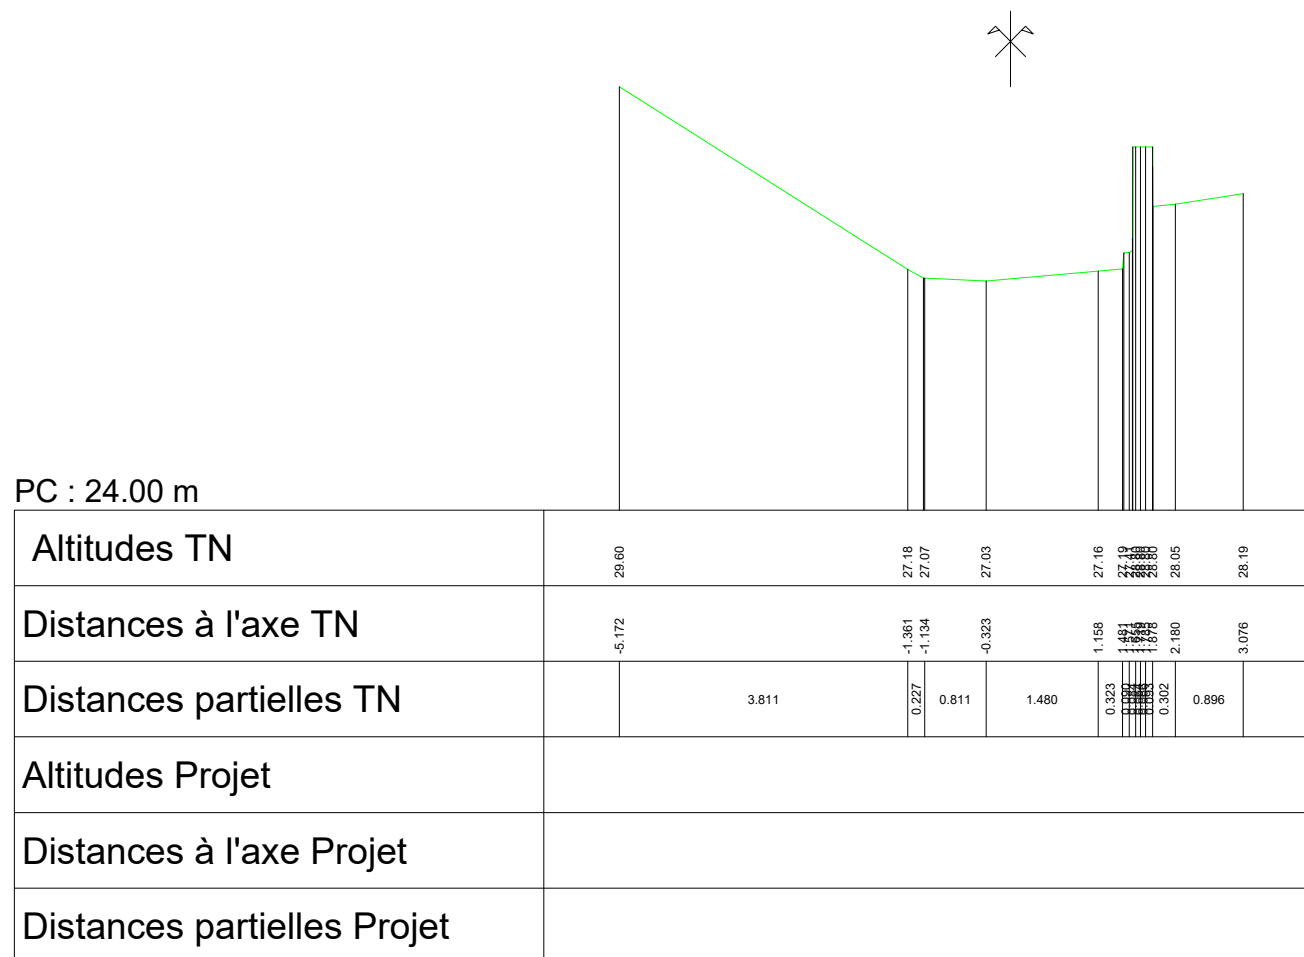

Profil n°: 10

Abscisse : 49.232 m

Profil dessiné par Covadis


Echelle des longueurs : 1/100

Echelle des altitudes : 1/100




PC : 23.00 m

Altitudes TN	29.62		27.69	27.66	26.89	26.90	27.98	27.38	28.74	27.96	27.98	28.14
Distances à l'axe TN	-4.740		-1.950	-0.949	0.155	0.282	1.124	1.381	1.559	1.771	1.946	3.011
Distances partielles TN		2.791	0.904	0.074	1.127	0.137	0.882	0.017	0.202	0.176	1.065	
Altitudes Projet												
Distances à l'axe Projet												
Distances partielles Projet												

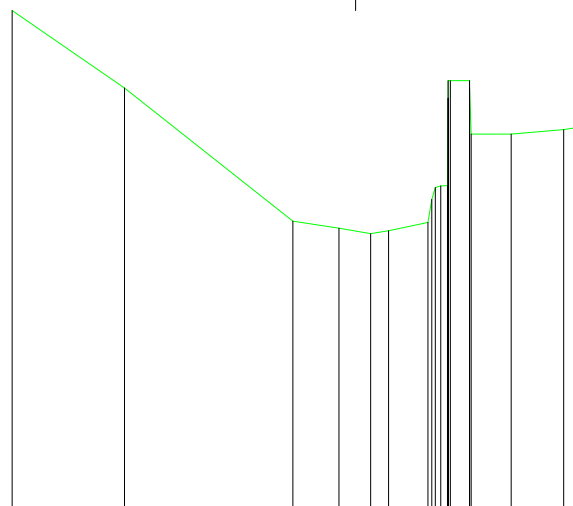

PC : 23.00 m

Altitudes TN	29.62	28.60	26.84	26.74	26.67	26.71	26.82	27.31	27.41	28.70	27.99	28.05	28.10
Distances à l'axe TN	-4.540	-3.053	-0.828	-0.217	0.201	0.234	0.436	0.958	1.349	1.508	2.061	2.751	3.078
Distances partielles TN		1.487	2.225	0.611	0.419	0.234	0.523	0.089	0.089	0.291	0.553	0.691	0.327
Altitudes Projet													
Distances à l'axe Projet													
Distances partielles Projet													

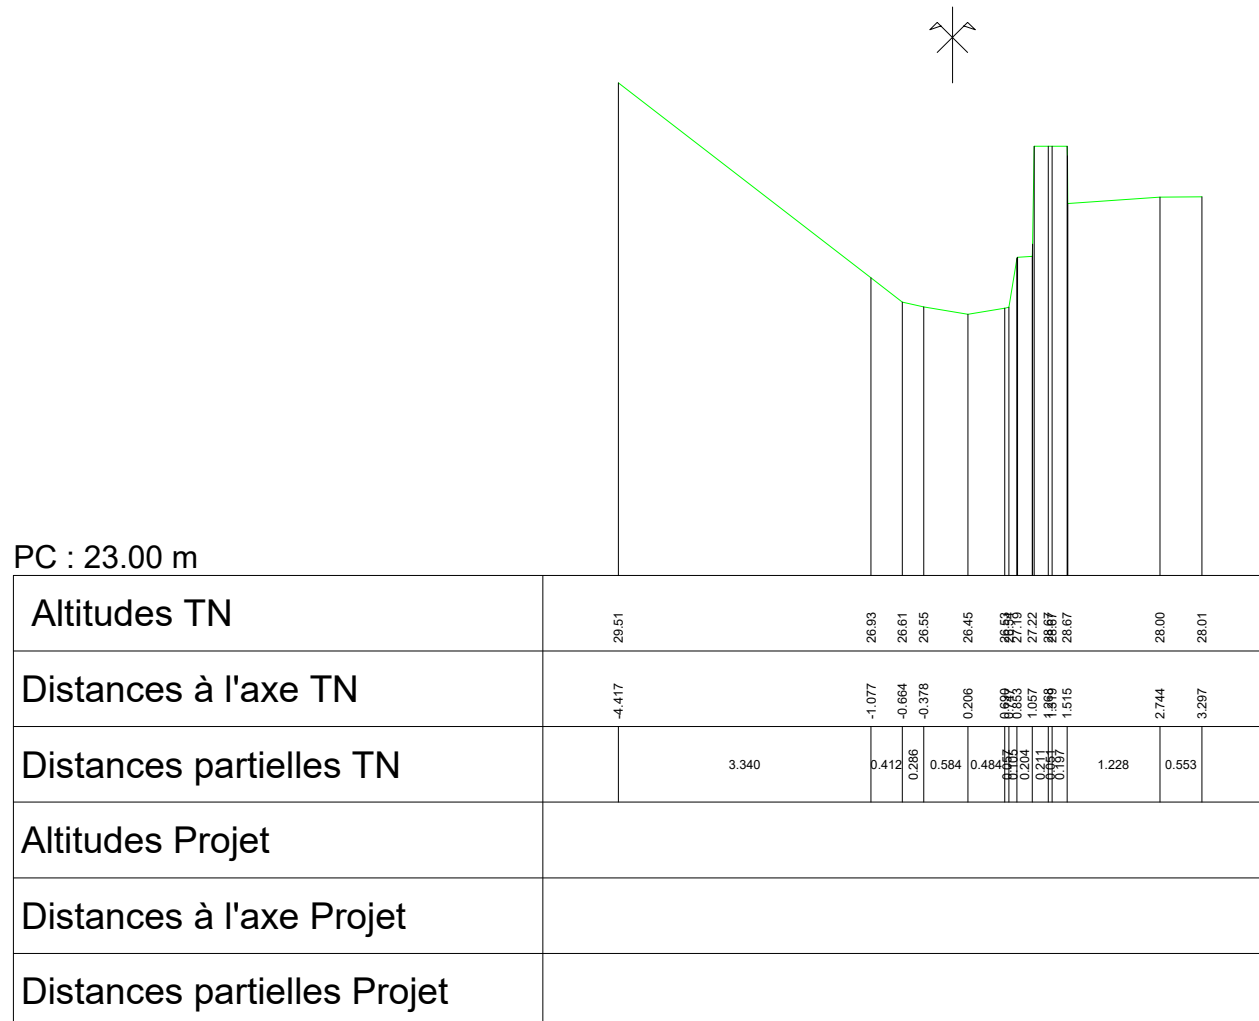

Profil n°: 13

Abscisse : 64.221 m

Profil dessiné par Covadis


Echelle des longueurs : 1/100

Echelle des altitudes : 1/100




PC : 23.00 m

Altitudes TN	29.43	28.28	26.65	26.56	26.44	26.47	27.26	27.27	26.53	26.53	27.86	27.87
Distances à l'axe TN	-4.912	-3.204	-1.102	-0.696	-0.088	0.540	0.667	0.906	1.382	1.493	2.072	3.654
Distances partielles TN	1.708	2.102	0.406	0.668	0.116	0.451	0.147	0.218	0.229	0.128	0.533	1.582
Altitudes Projet												
Distances à l'axe Projet												
Distances partielles Projet												

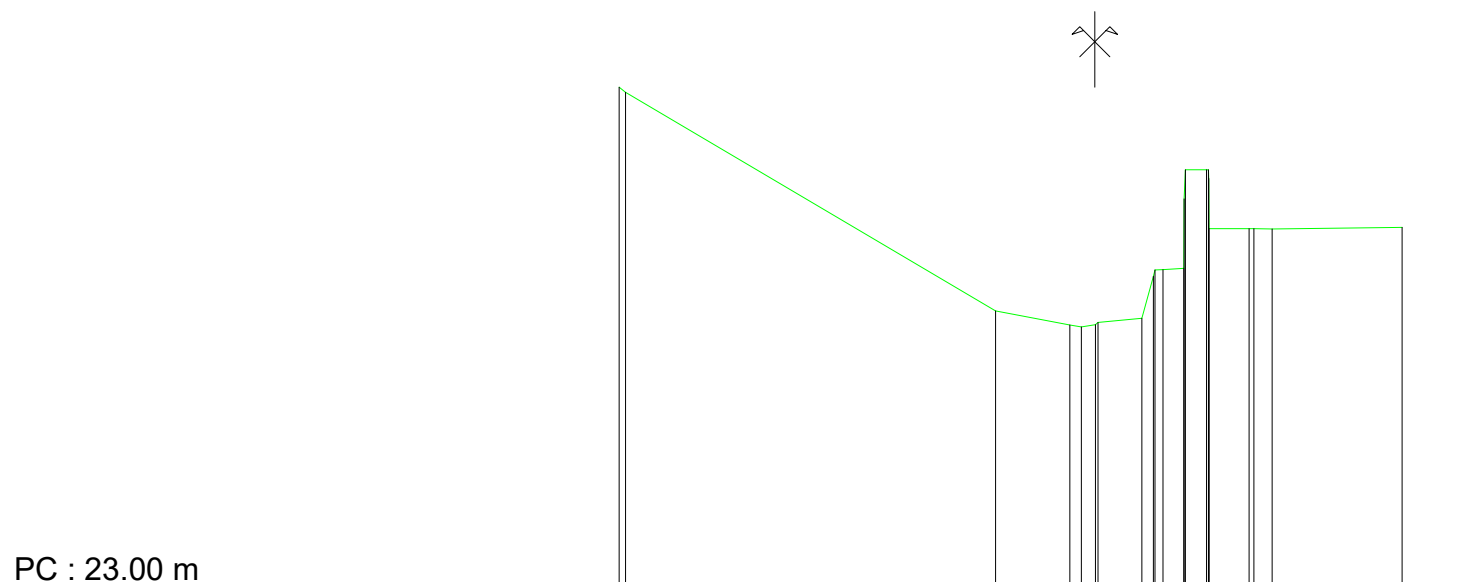

PC : 23.00 m

Altitudes TN	29.61			26.66		26.47	26.44	26.47		26.56	27.20	27.22	28.52	27.74	27.74	27.76
Distances à l'axe TN	-8.288			-1.313		-0.332	-0.177	0.007		0.622	0.901	1.178	1.477	2.068	2.346	4.065
Distances partielles TN	0.083	4.894		0.981		0.154	0.184	0.615		0.155	0.277	0.289	0.562	0.243	1.718	
Altitudes Projet																
Distances à l'axe Projet																
Distances partielles Projet																

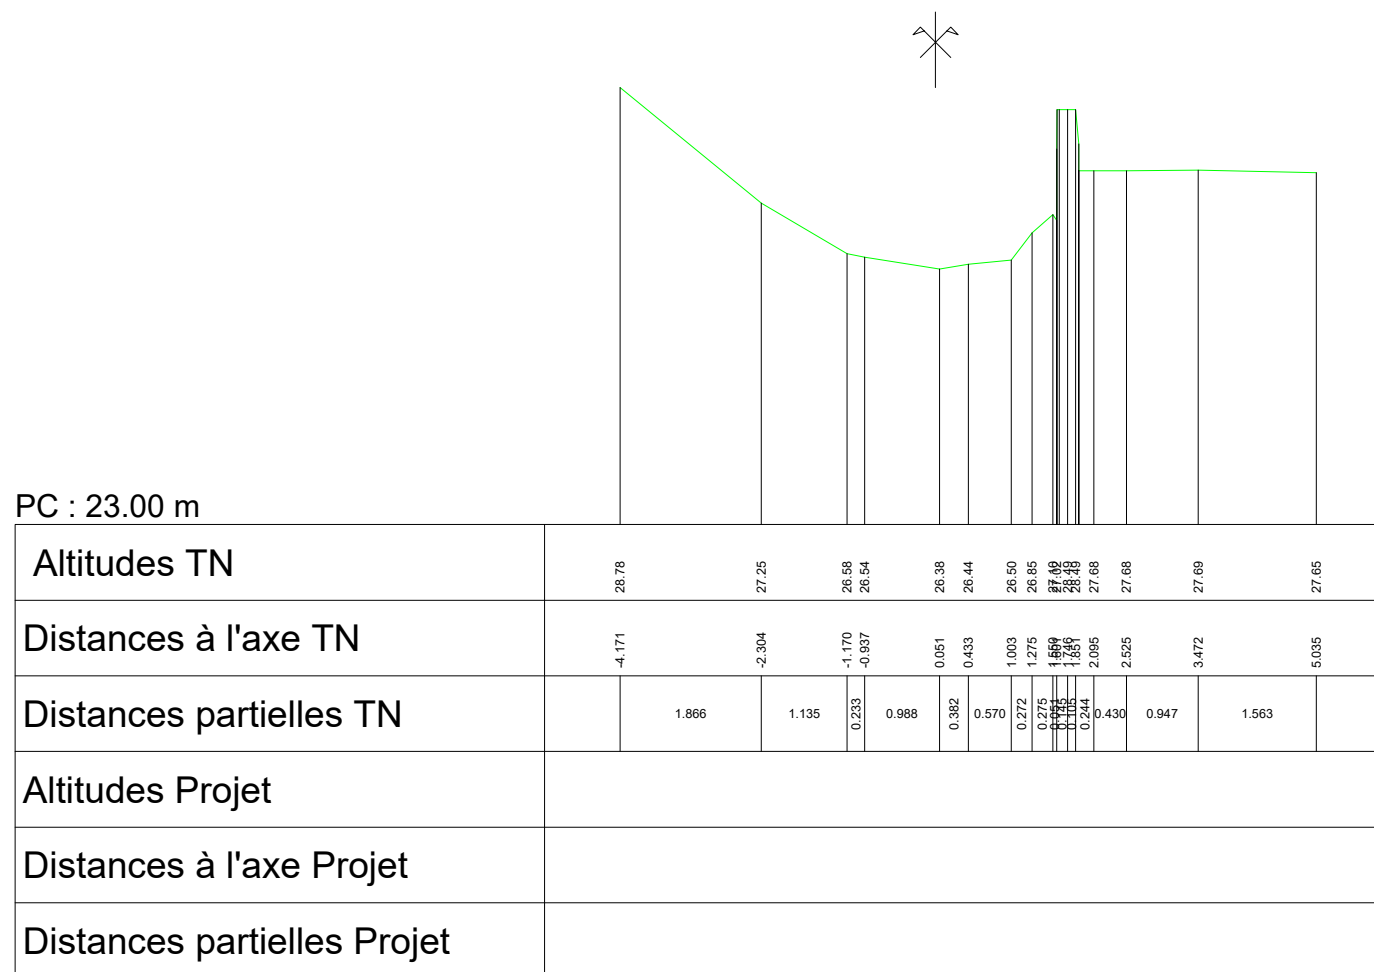


Profil n°: 17

Abscisse : 84.211 m

Profil dessiné par Covadis

Echelle des longueurs : 1/100

Echelle des altitudes : 1/100

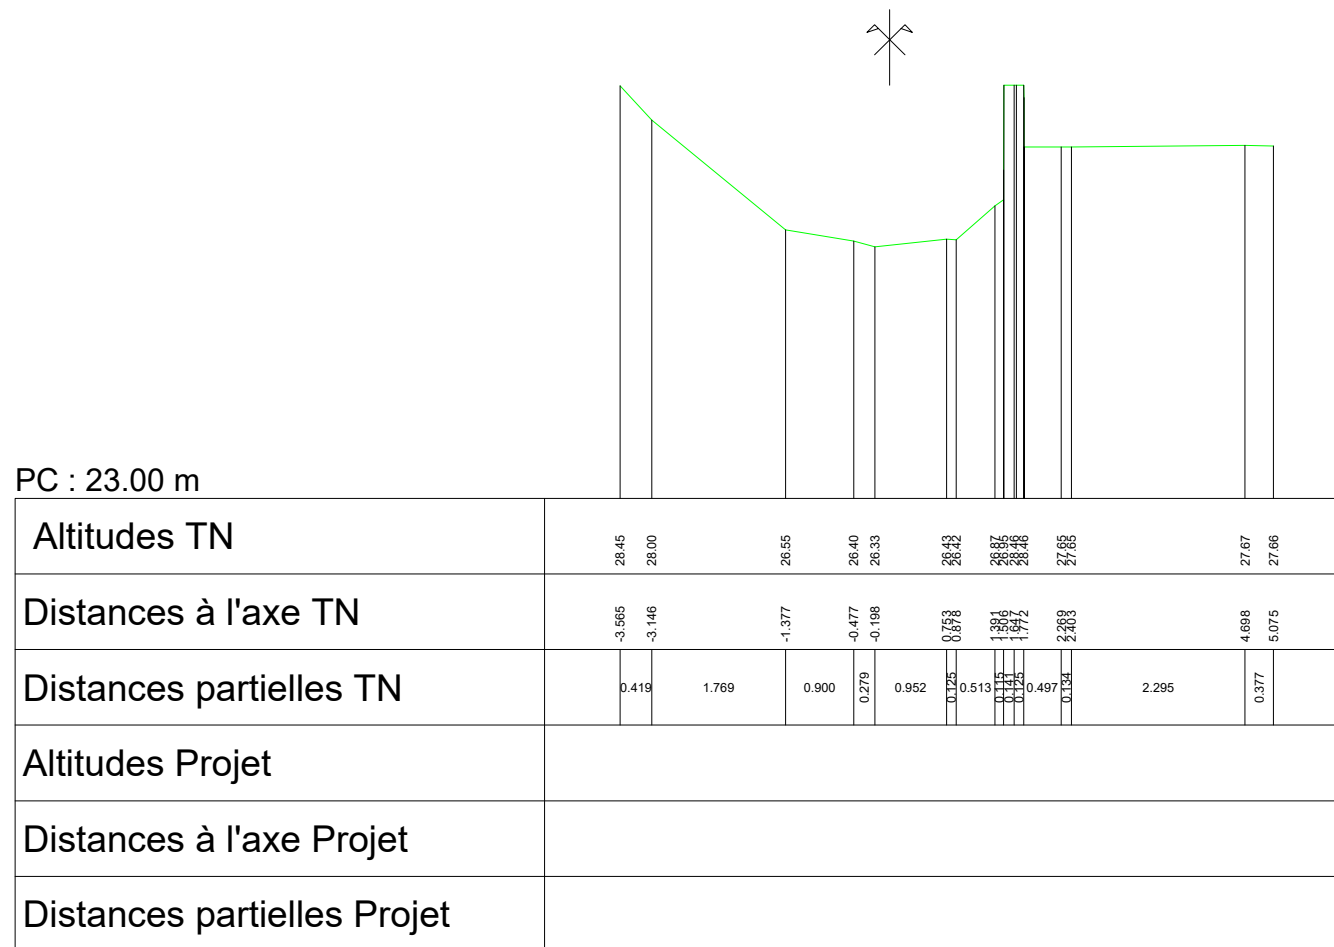



PC : 22.00 m

Altitudes TN	28.12	27.10	26.40	26.08	25.92	25.89	25.87	25.86	25.85	27.51	27.58
Distances à l'axe TN	-2.950	-2.175	-1.593	-0.780	-0.209	1.383	0.276	1.558	0.649	2.380	5.605
Distances partielles TN		0.775	0.582	0.813	0.571	1.392	0.099	0.276	0.649	3.226	
Altitudes Projet											
Distances à l'axe Projet											
Distances partielles Projet											