


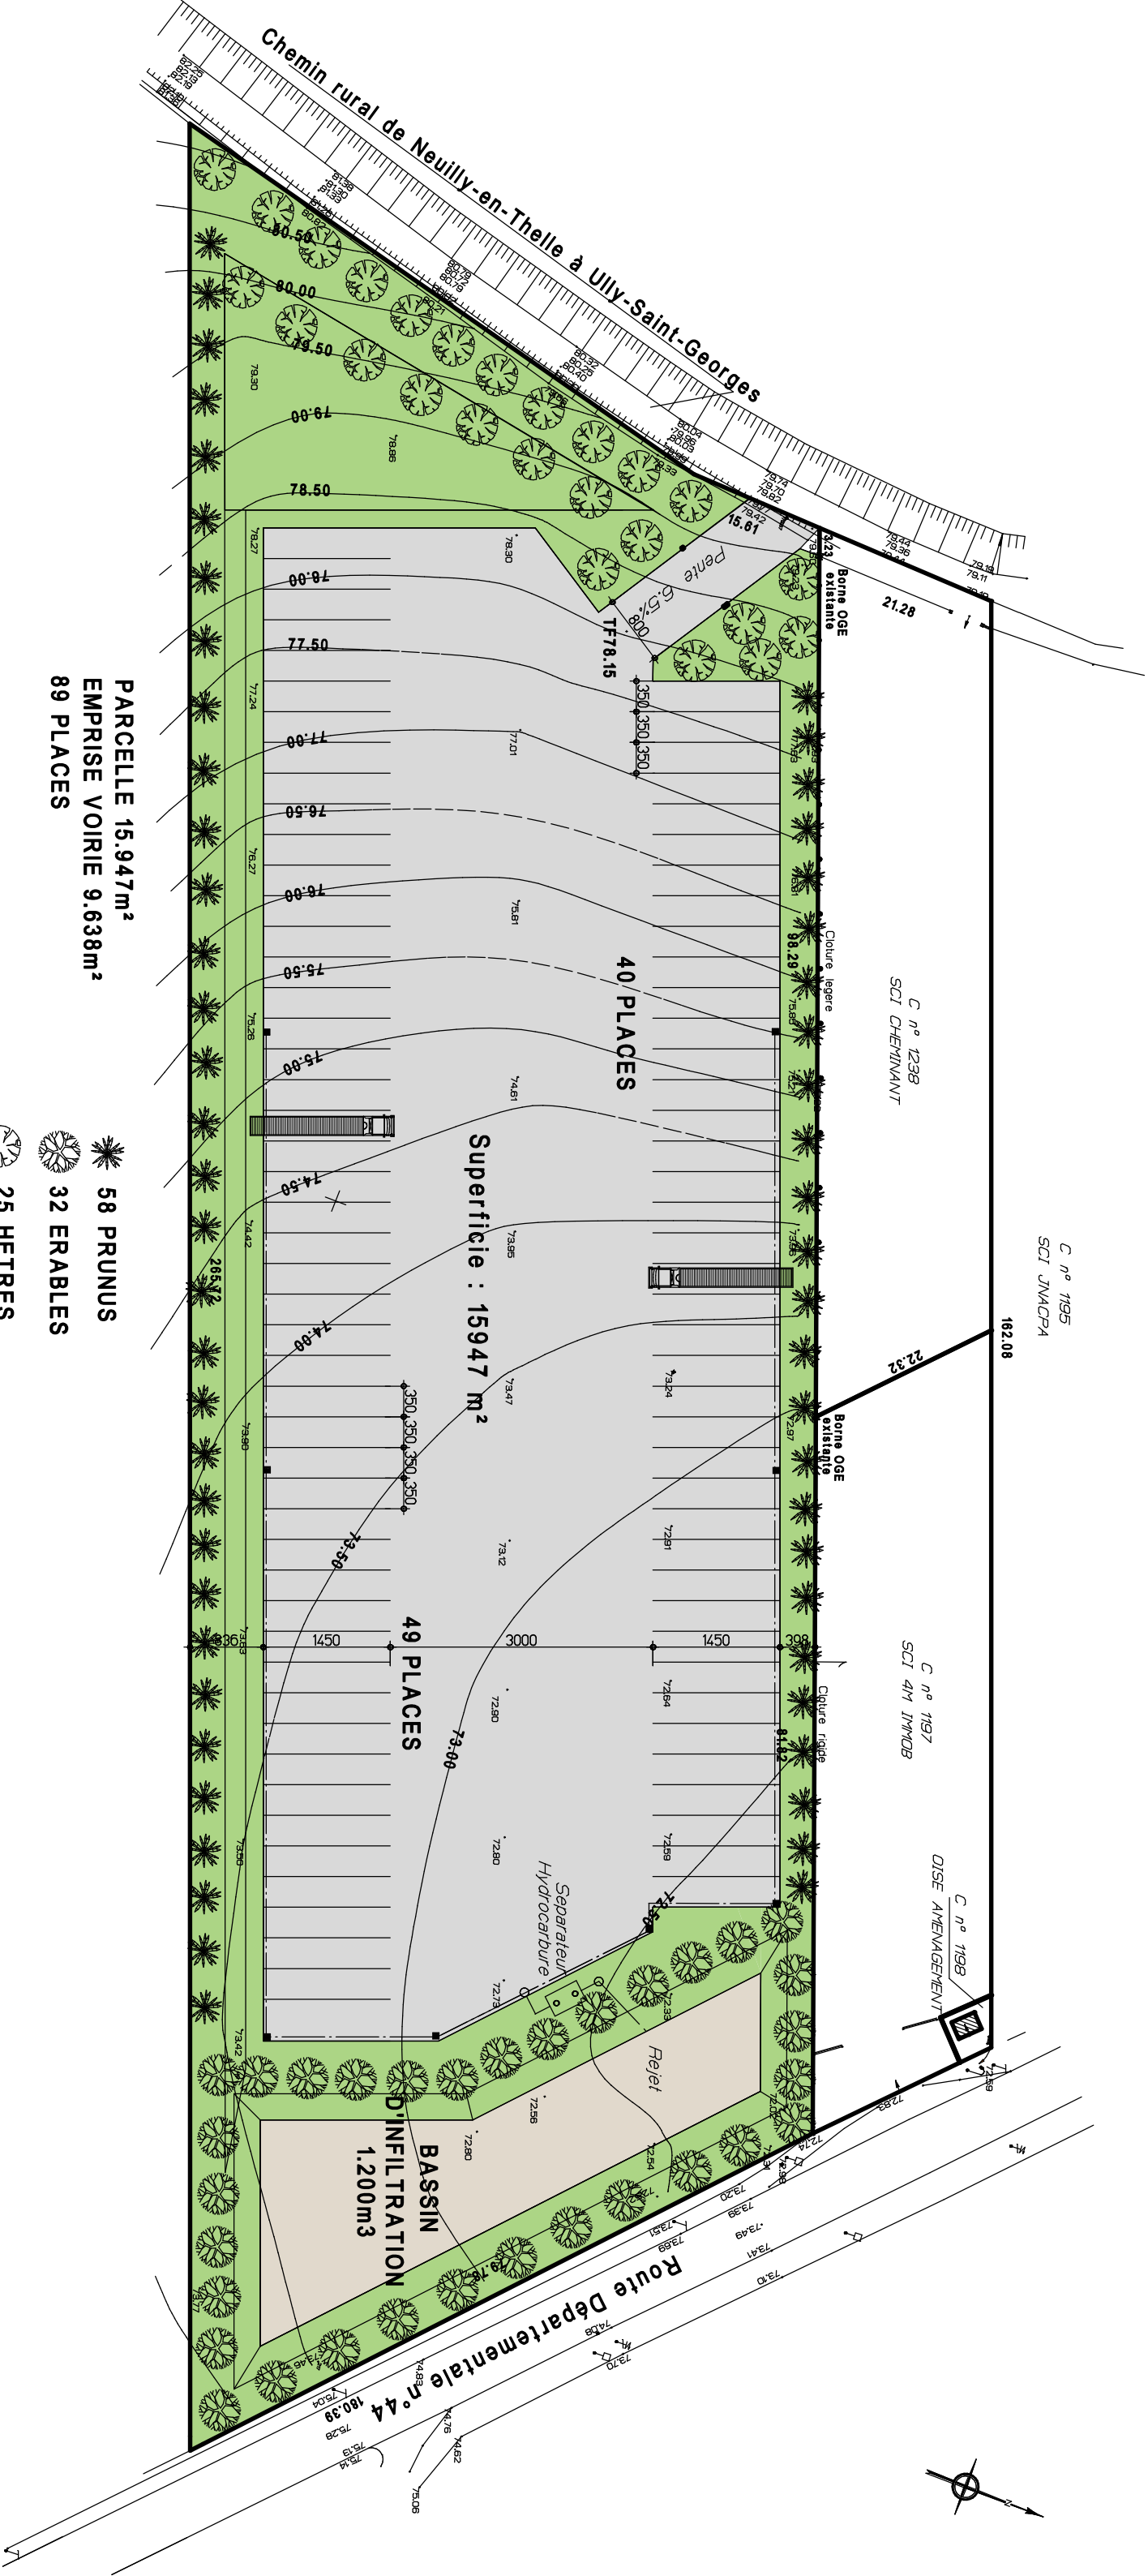

PARCELLE 15.947m²
EMPRISE VOIRIE 9.638m²
89 PLACES

- 58 PRUNUS
- 32 ERABLES
- 25 HETRES

