


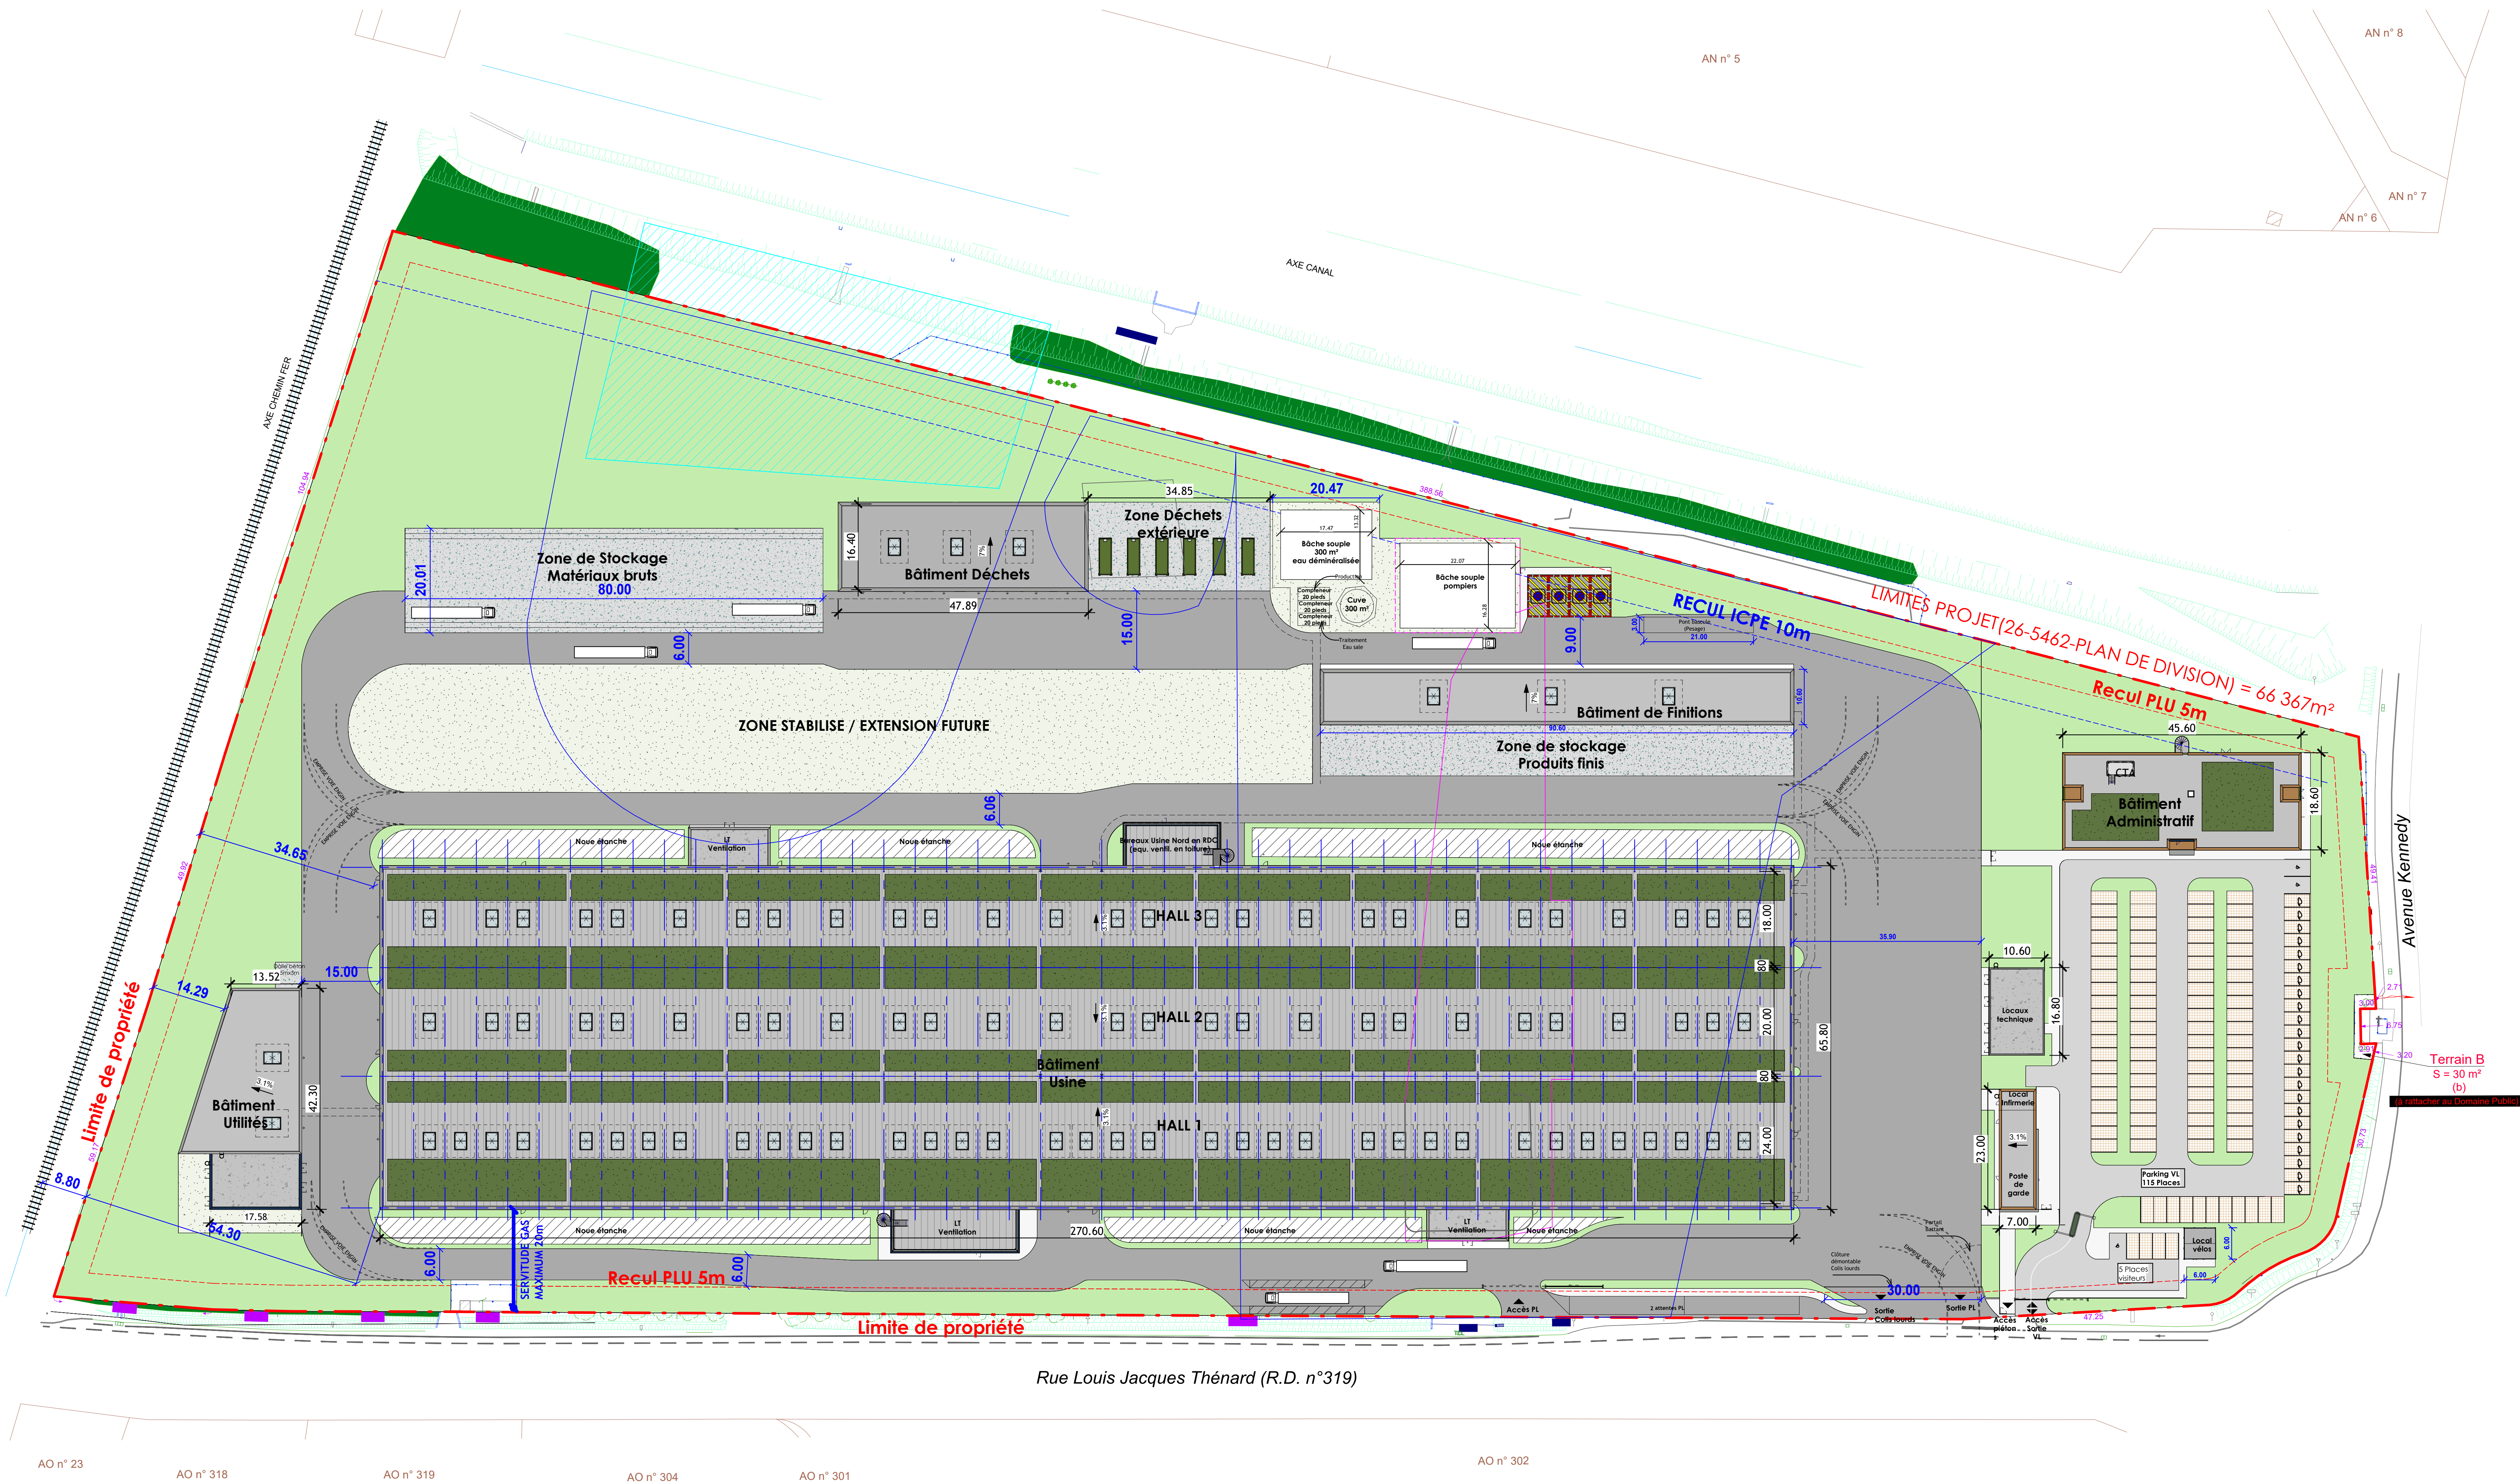

LÉGENDE REVÊTEMENT DE SOL :

ETANCHE :

- Voirie lourde
- Voirie légère
- Cheminement piéton
- Dalle extérieure
- Bassin et Noue étanche

PERMEABLE :

- Espace vert
- Bassin infiltrant
- Pavés à joint enherbés (Evapotranspiration)
- Toiture végétalisée

LÉGENDE SERVITUDES :

- SUP afférentes à AC3
- SUP afférentes à AC19
- SUP afférentes à AC54-1 à 3
- SUP afférentes à AC56
- Interdiction de réinfiltration des eaux pluviales via des ouvrages d'infiltration

NOTA :

- Etude réalisée sur fond de plan DWG:
- Géomètre : 21-4587-PLAN TOPOGRAPHIQUE
- Plan cadastral.
- 26-5462-PLAN DE DIVISION
- PDF:
- INGEOS : Annexe 3-SPL-SBA-NORDEON-Repérage Pollutions résiduelles & restrictions usage-Ind0

Buyer's logo and name					
arabelle solutions edf GROUP					
Project name/ Buyer's job number/ Project Location/ Equipment series					
UHX - Usine Heat eXchanger					
Buyer's order number	Buyer's equipment tag number				
Title					
002 - Plan masse / toiture					
Space for stamping					
Revision History					
Rev.	Reason Date	Created By	Checked By	Approved By	Description
0	30/07/26	PAJAL	MORISKO LAKALLETTE	FREDERIC MEHREZ	
Description of the latest version					
First issue					
Export Status	US Origin	Assigned ECEN	Confidentiality Status		
Originator	Project Document Code	Customer Document Code	Customer Rev.		
UHX00EAPS-- ARCHIDA002					
Document Status	Document Status	Buyer's location	Reason for Submittal		
Revision	0	Issued Date	30/07/26	Format	AO
Language	FR	Page			