



Commune de Courchevel (73)
Reprofilage du stade ESF de Plantrey
Projet



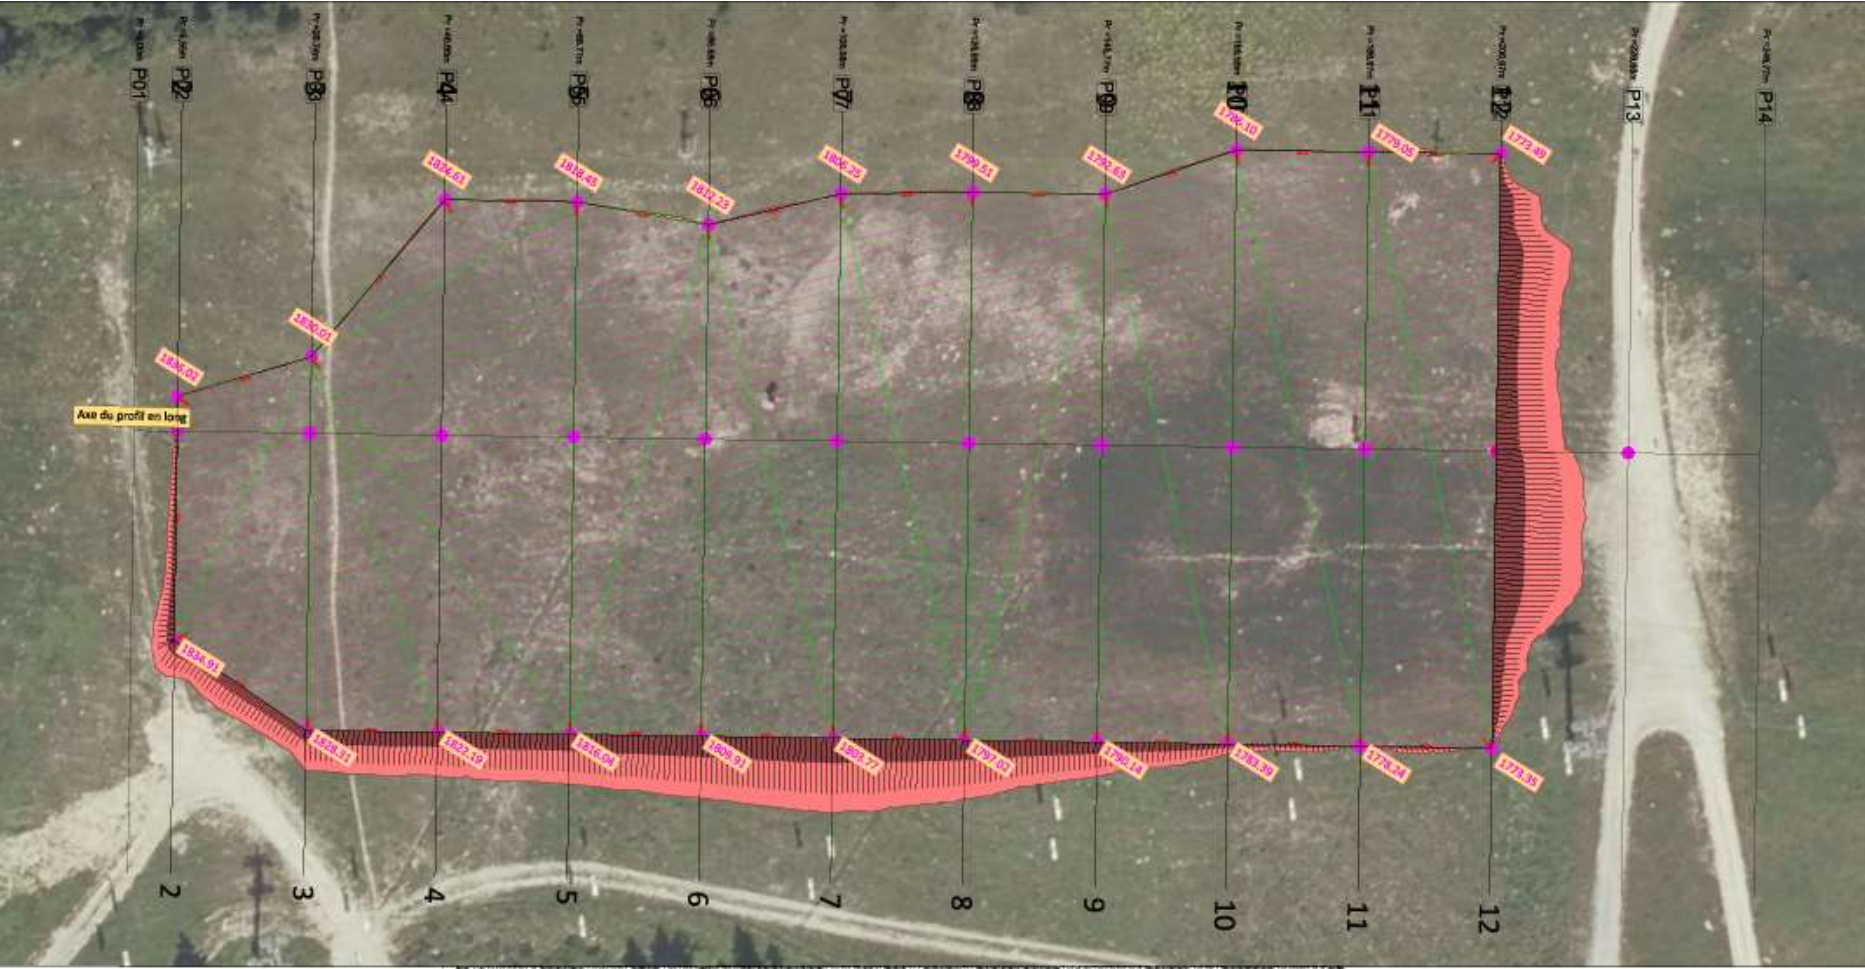

Echelle en X : 1/1000

Echelle en Y : 1/1000

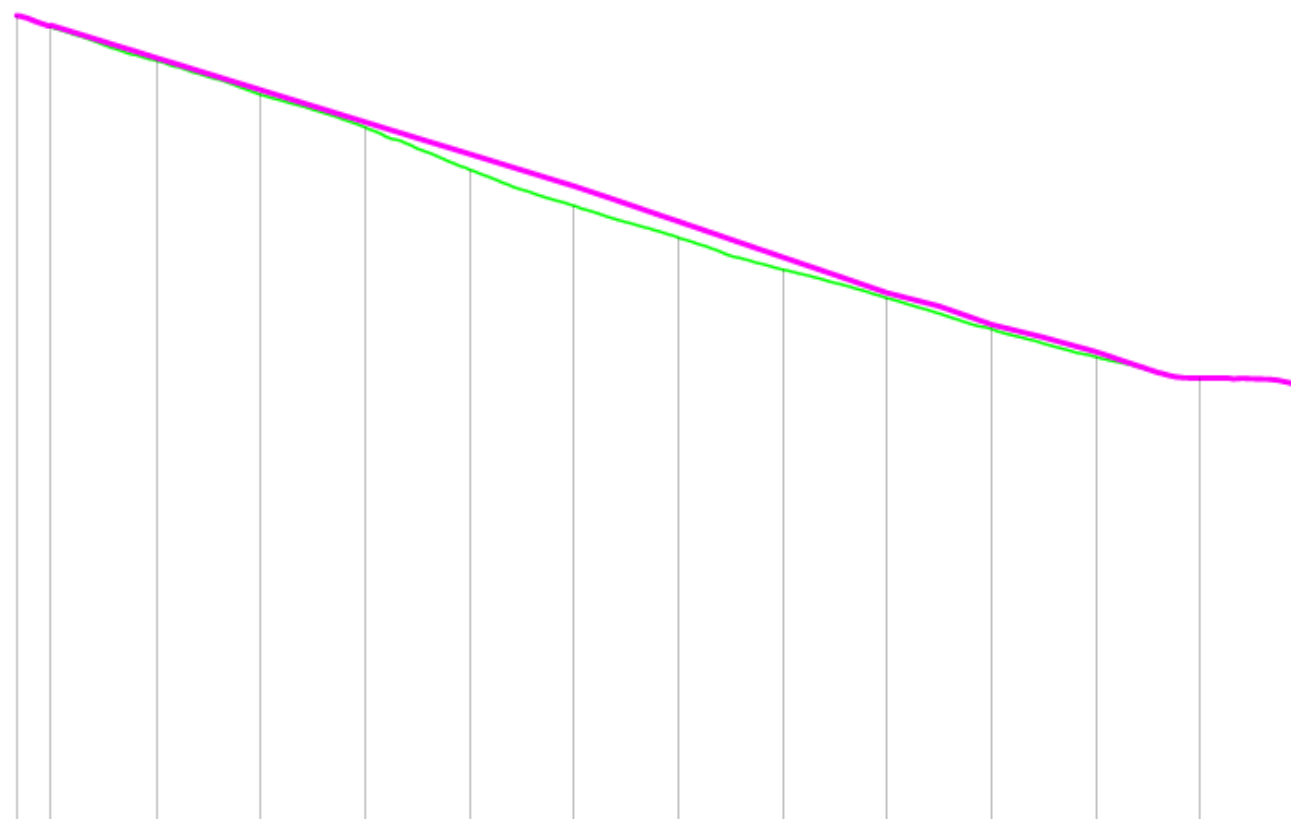

PC : 1683.00 m

Numéro de profil	P01	P02	P03	P04	P05	P06	P07	P08	P09	P10	P11	P12	P13	P14

vue 3D

