


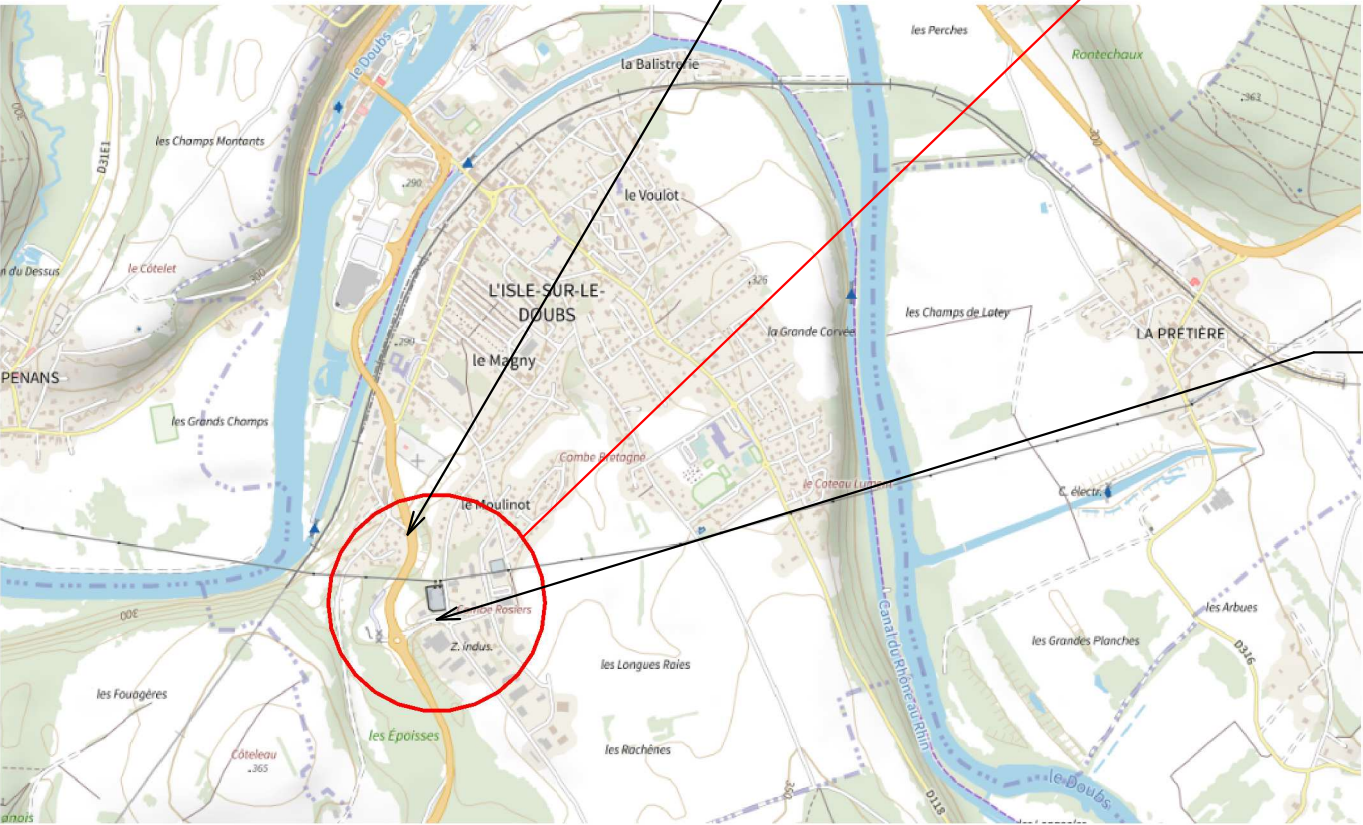


Rue de la Combe Rosier

RD683

Projet




Rue de la Combe Rosier

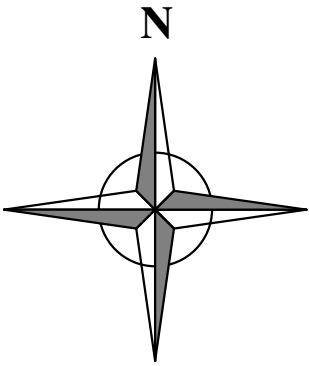

L'ISLE SUR
LE DOUBS
25250

Cas par Cas

Plan de situation

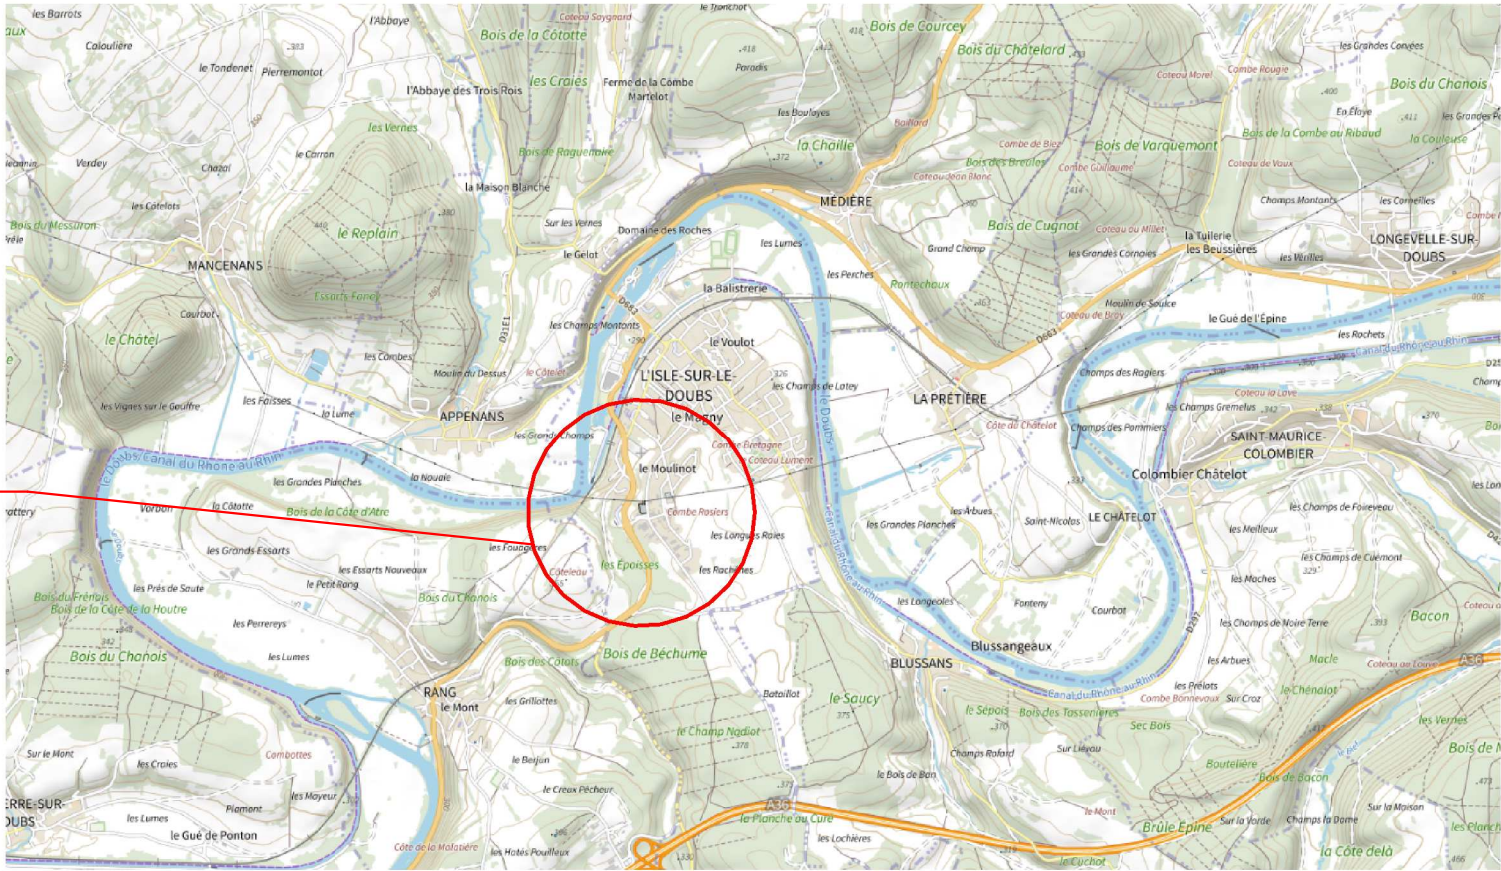


24-07-2026



CASTALAN Claude
ZI Tetre Landry
Rue Toussaint Louverture
70200 LURE
Tél : 03.84.63.09.68


Echelle

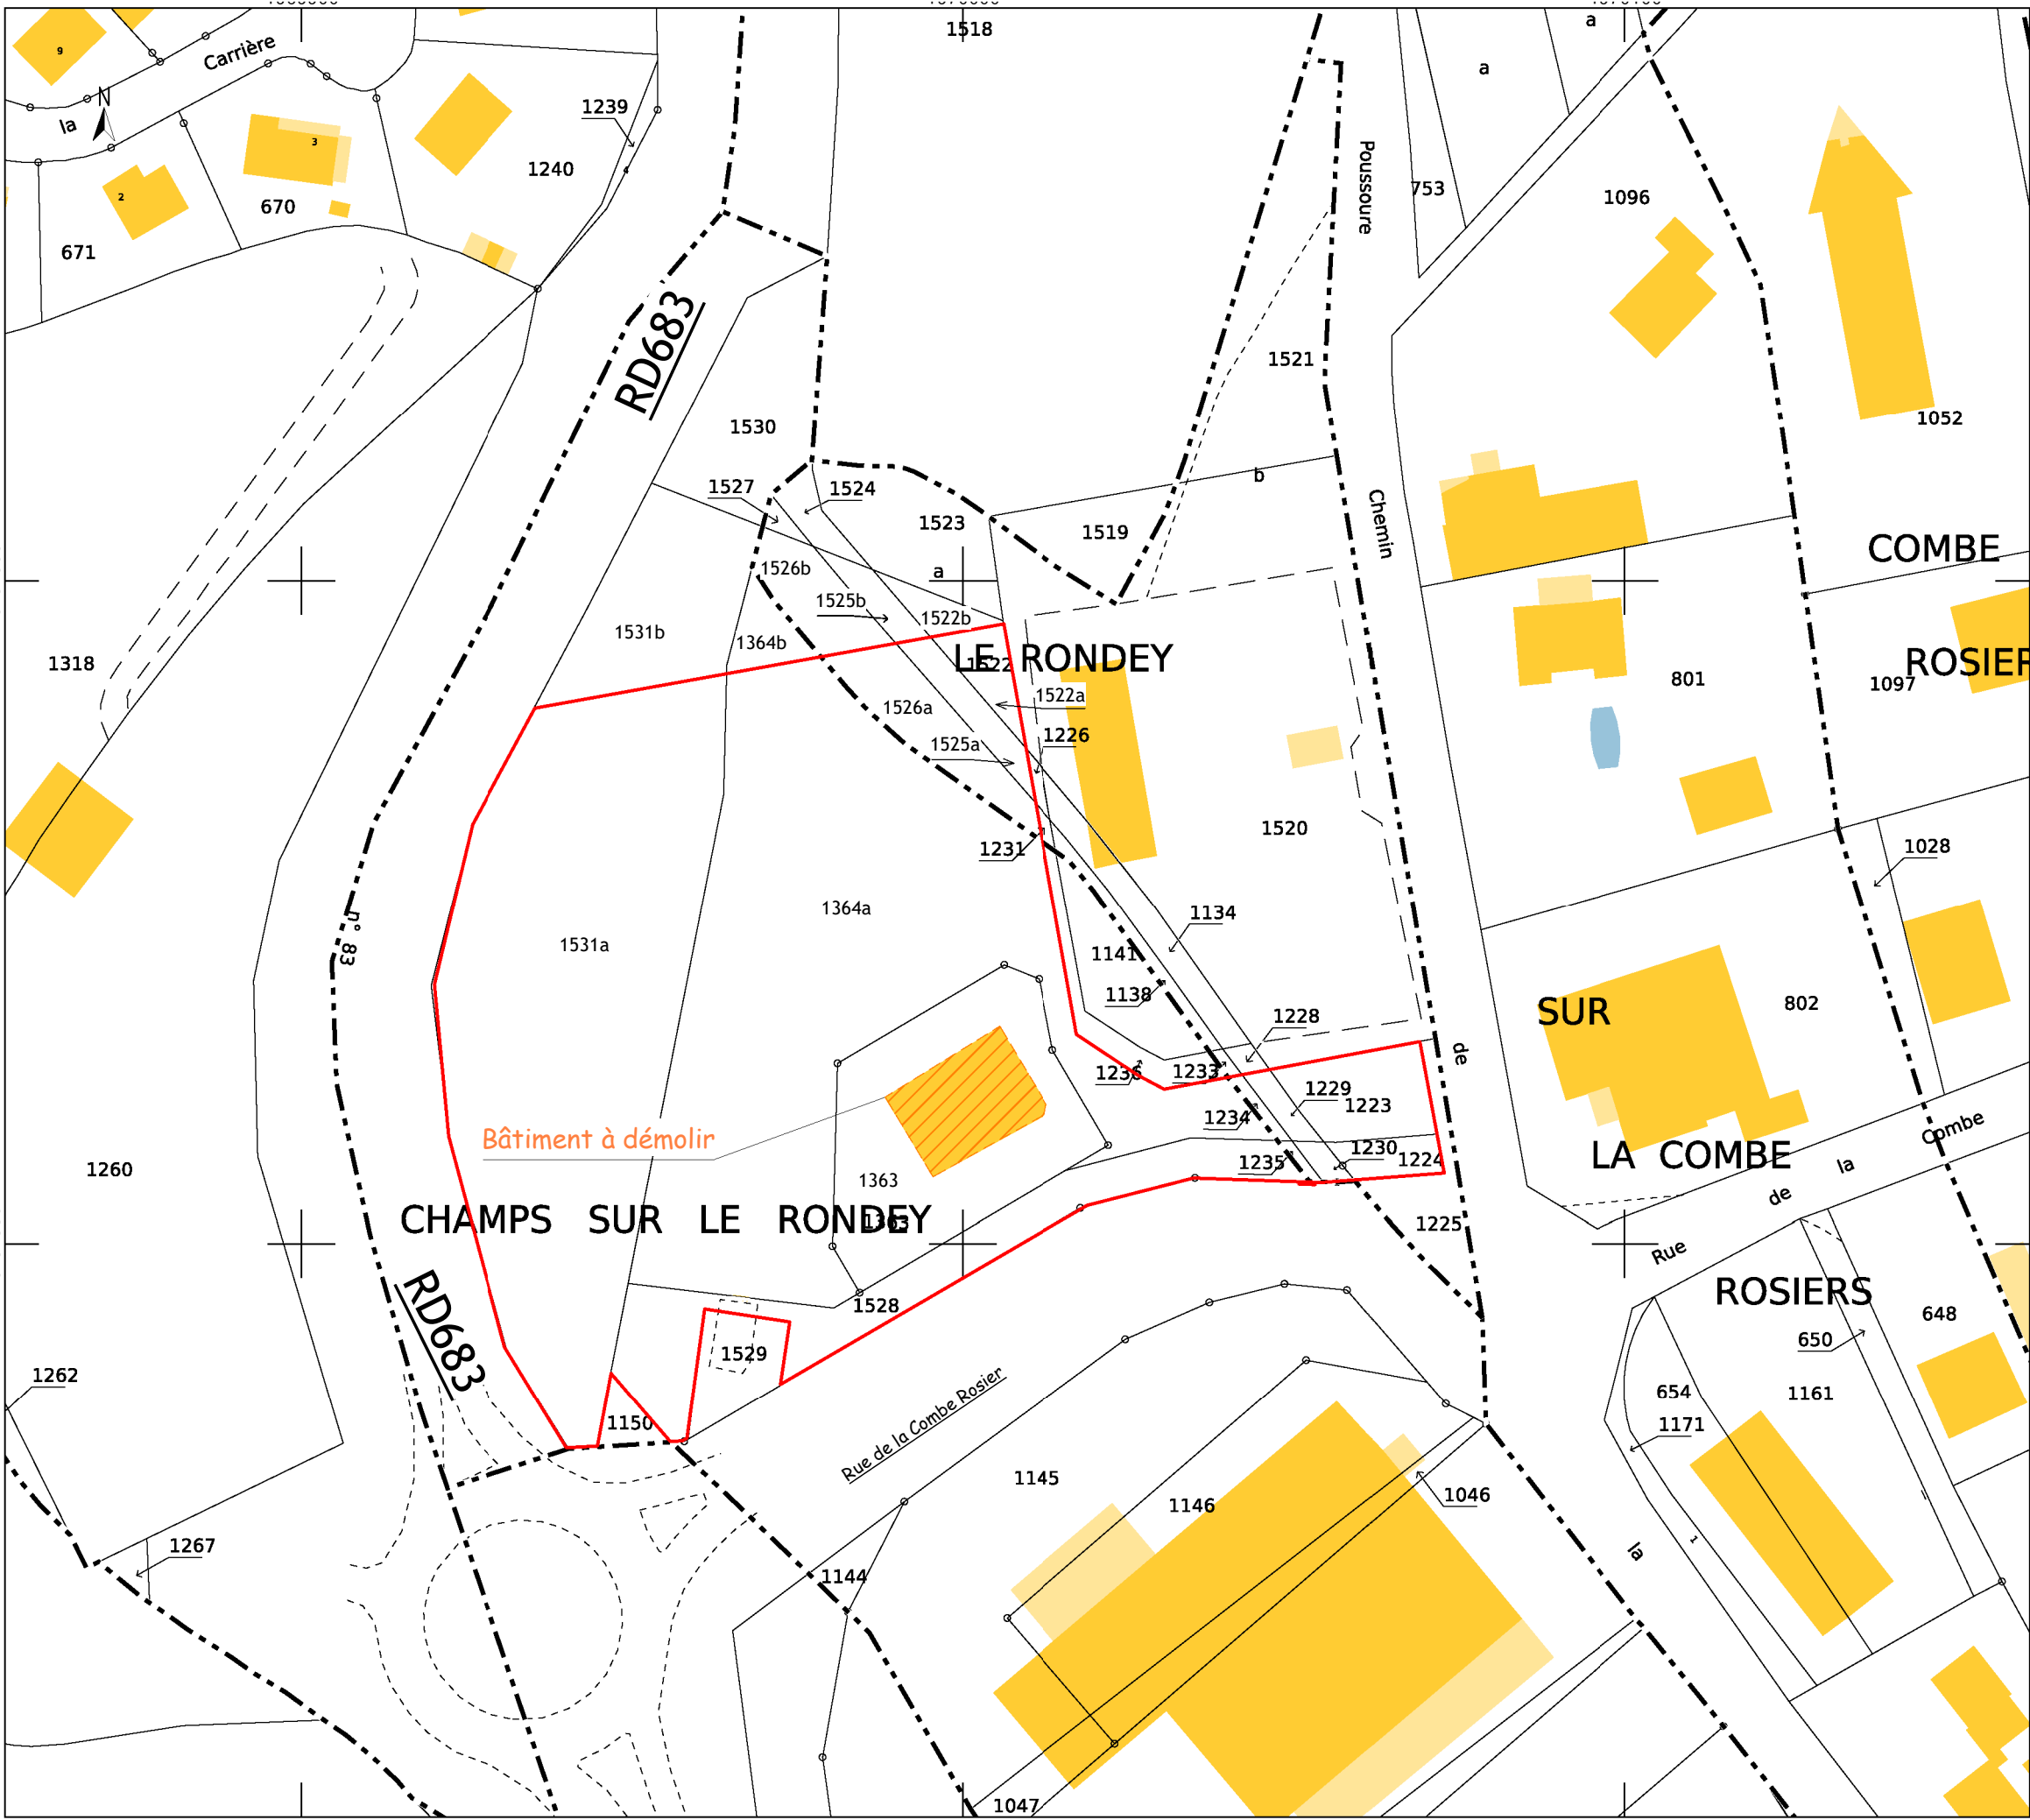

L'ISLE SUR
LE DOUBS
25250

Cas par Cas

Plan cadastrale

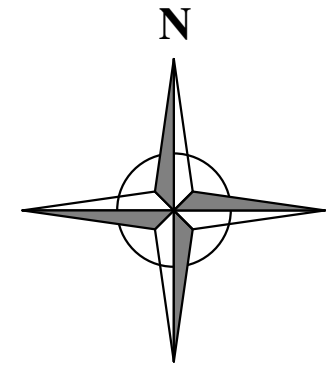


Référence :	B
n° 1 223	277 m ²
n° 1 224	99 m ²
n° 1 229	46 m ²
n° 1 230	29 m ²
n° 1 234	23 m ²
n° 1 235	14 m ²
n° 1 363	1 222 m ²
n° 1 364 a	3 630 m ²
n° 1 522 a	119 m ²
n° 1 528	795 m ²
n° 1 525 a	126 m ²
n° 1 526 a	299 m ²
n° 1 531 a	3 317 m ²
Total :	9 996 m²

24-07-2026


Maître d'Art sas
CASTALAN Claude
ZI Tetre Landry
Rue Toussaint Louverture
70200 LURE
Tél : 03.84.63.09.68

Echelle 1 : 1000

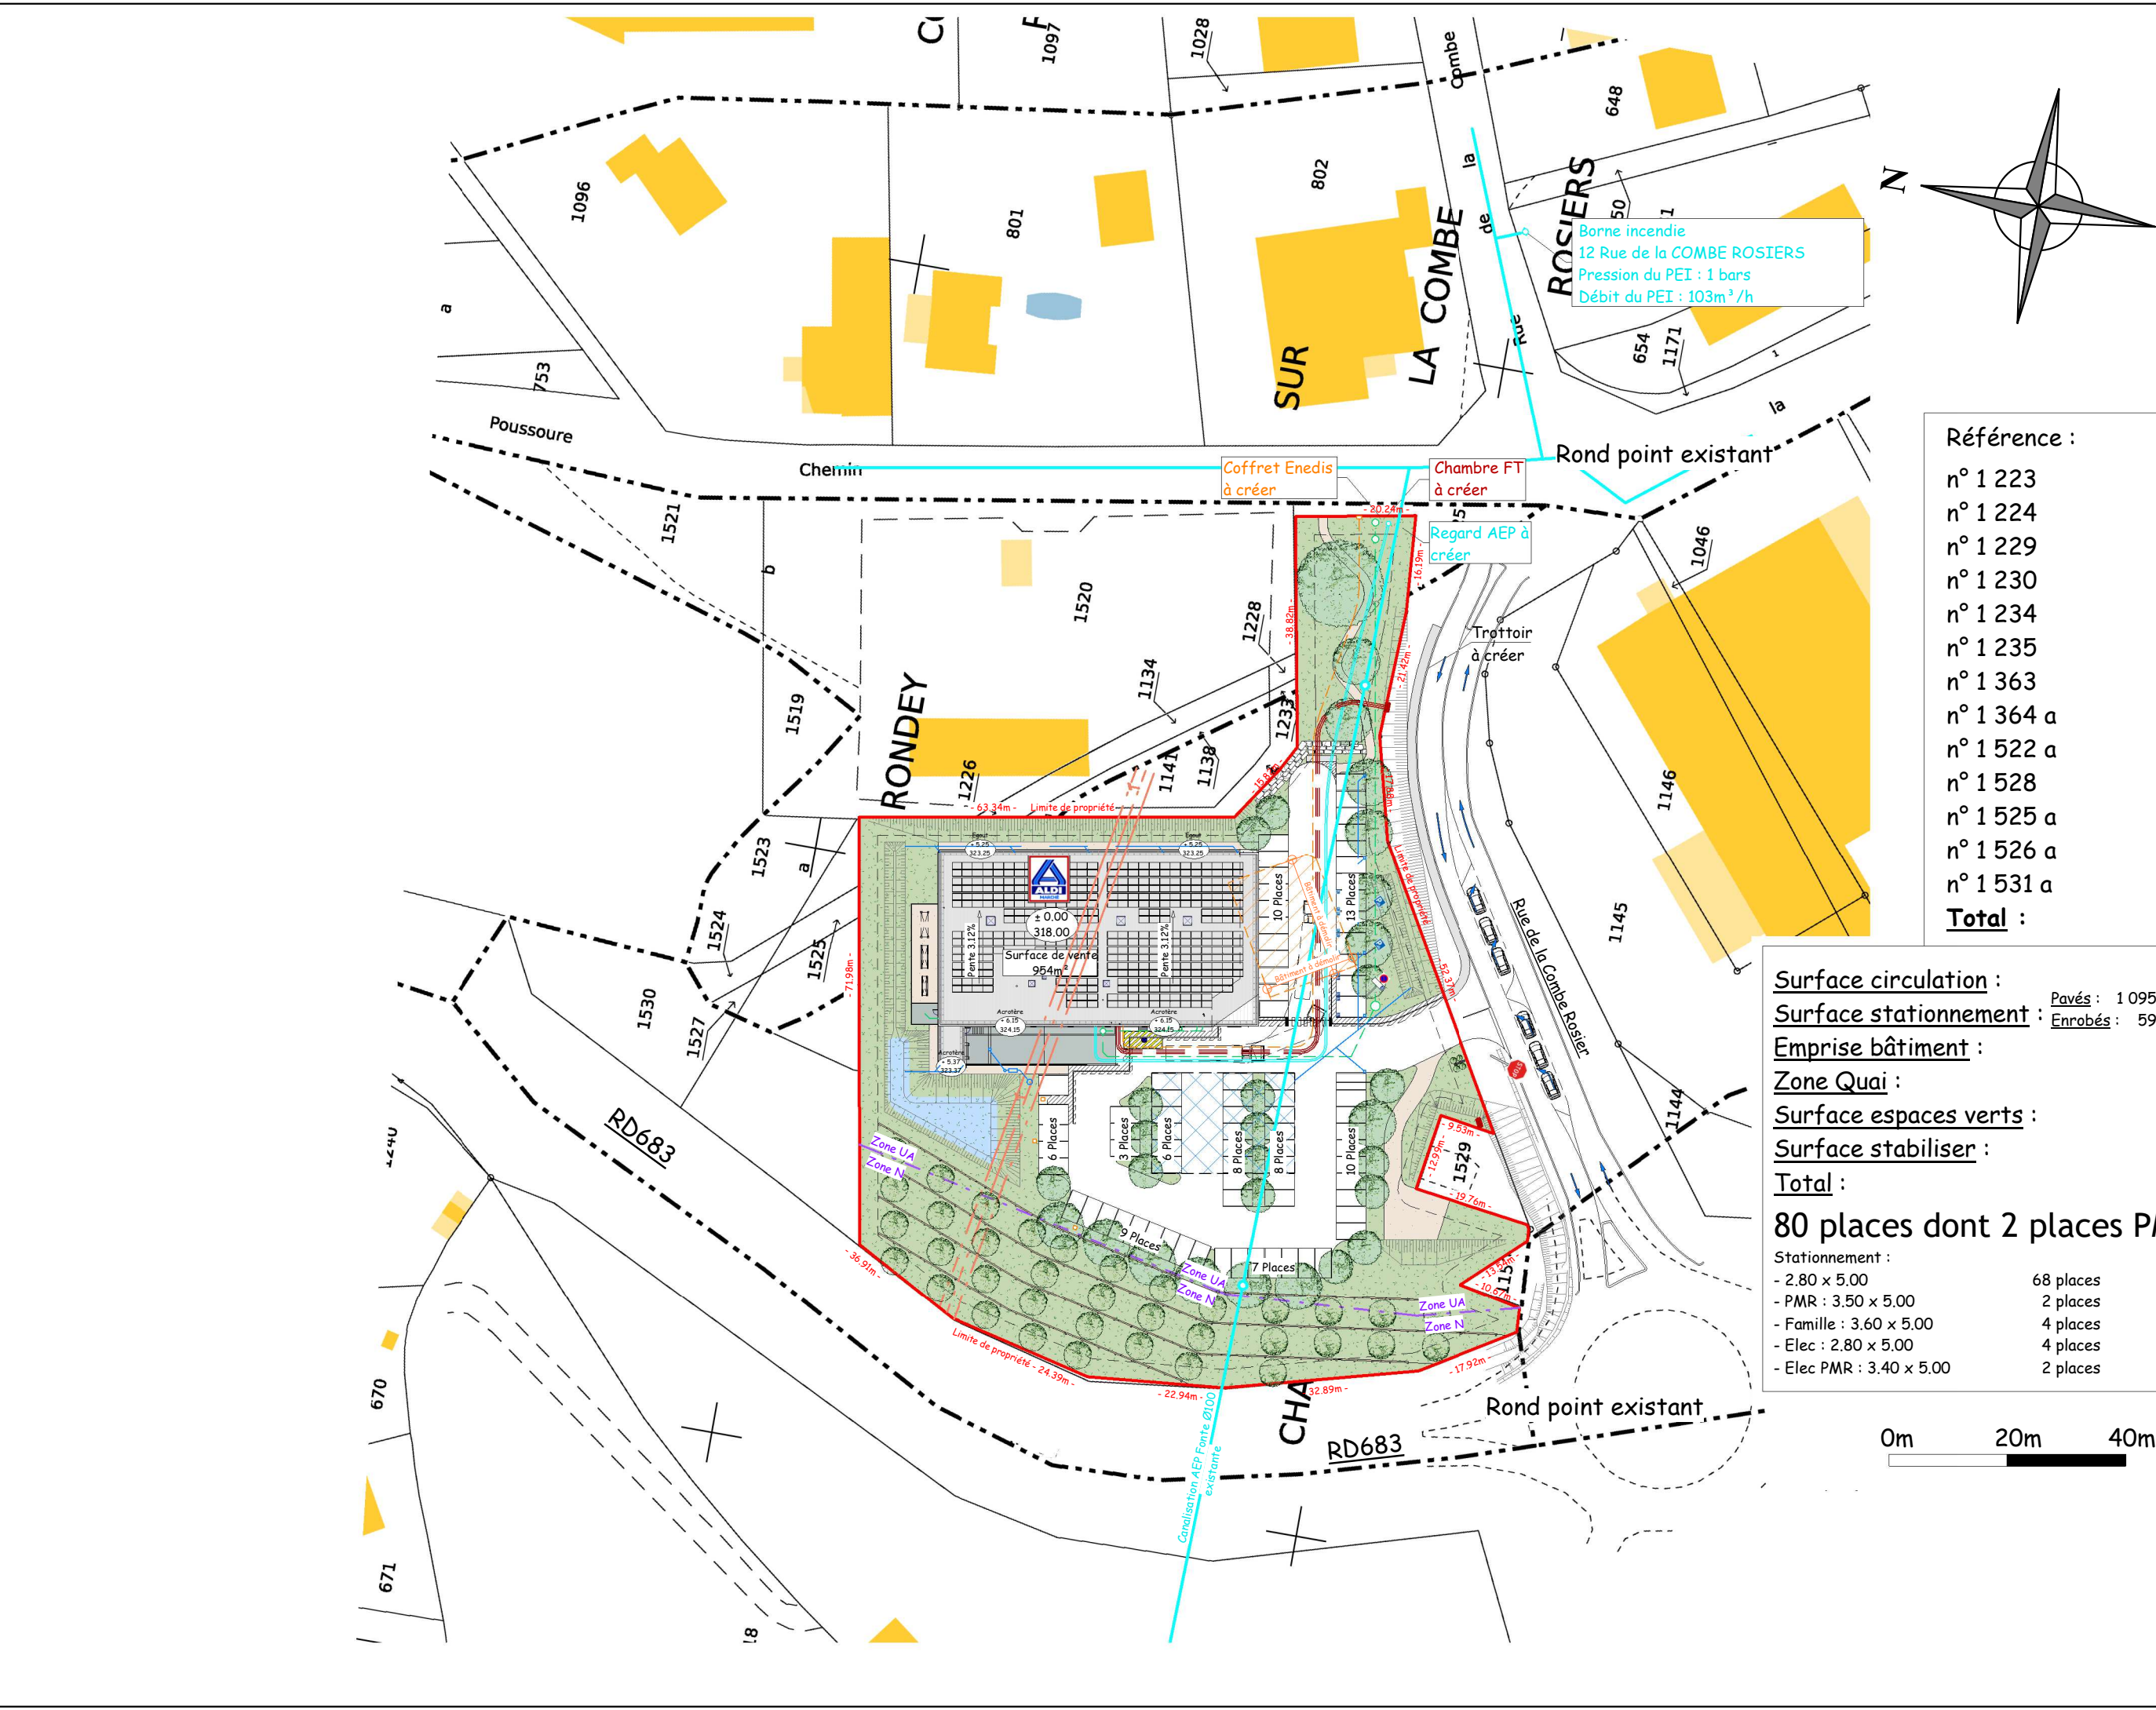


Référence :

n° 1 223	277 m ²
n° 1 224	99 m ²
n° 1 229	46 m ²
n° 1 230	29 m ²
n° 1 234	23 m ²
n° 1 235	14 m ²
n° 1 363	1 222 m ²
n° 1 364 a	3 630 m ²
n° 1 522 a	119 m ²
n° 1 528	795 m ²
n° 1 525 a	126 m ²
n° 1 526 a	299 m ²
n° 1 531 a	3 317 m ²
Total :	9 996 m²

Surface circulation :	1 605 m ²	16 %
Surface stationnement : Pavés : 1 095 m ² Enrobés : 59 m ²	1 154 m ²	11 %
Emprise bâtiment :	1 633 m ²	16 %
Zone Quai :	164 m ²	2 %
Surface espaces verts :	5 146 m ²	52 %
Surface stabiliser :	294 m ²	3 %
Total :	9 996 m²	100 %

80 places dont 2 places PMR

Stationnement :	
- 2.80 x 5.00	68 places
- PMR : 3.50 x 5.00	2 places
- Famille : 3.60 x 5.00	4 places
- Elec : 2.80 x 5.00	4 places
- Elec PMR : 3.40 x 5.00	2 places



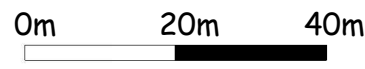




L'ISLE SUR
LE DOUBS
25250

Cas par Cas

Photos

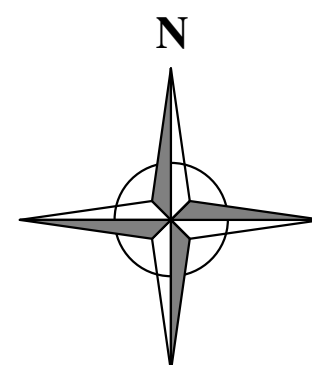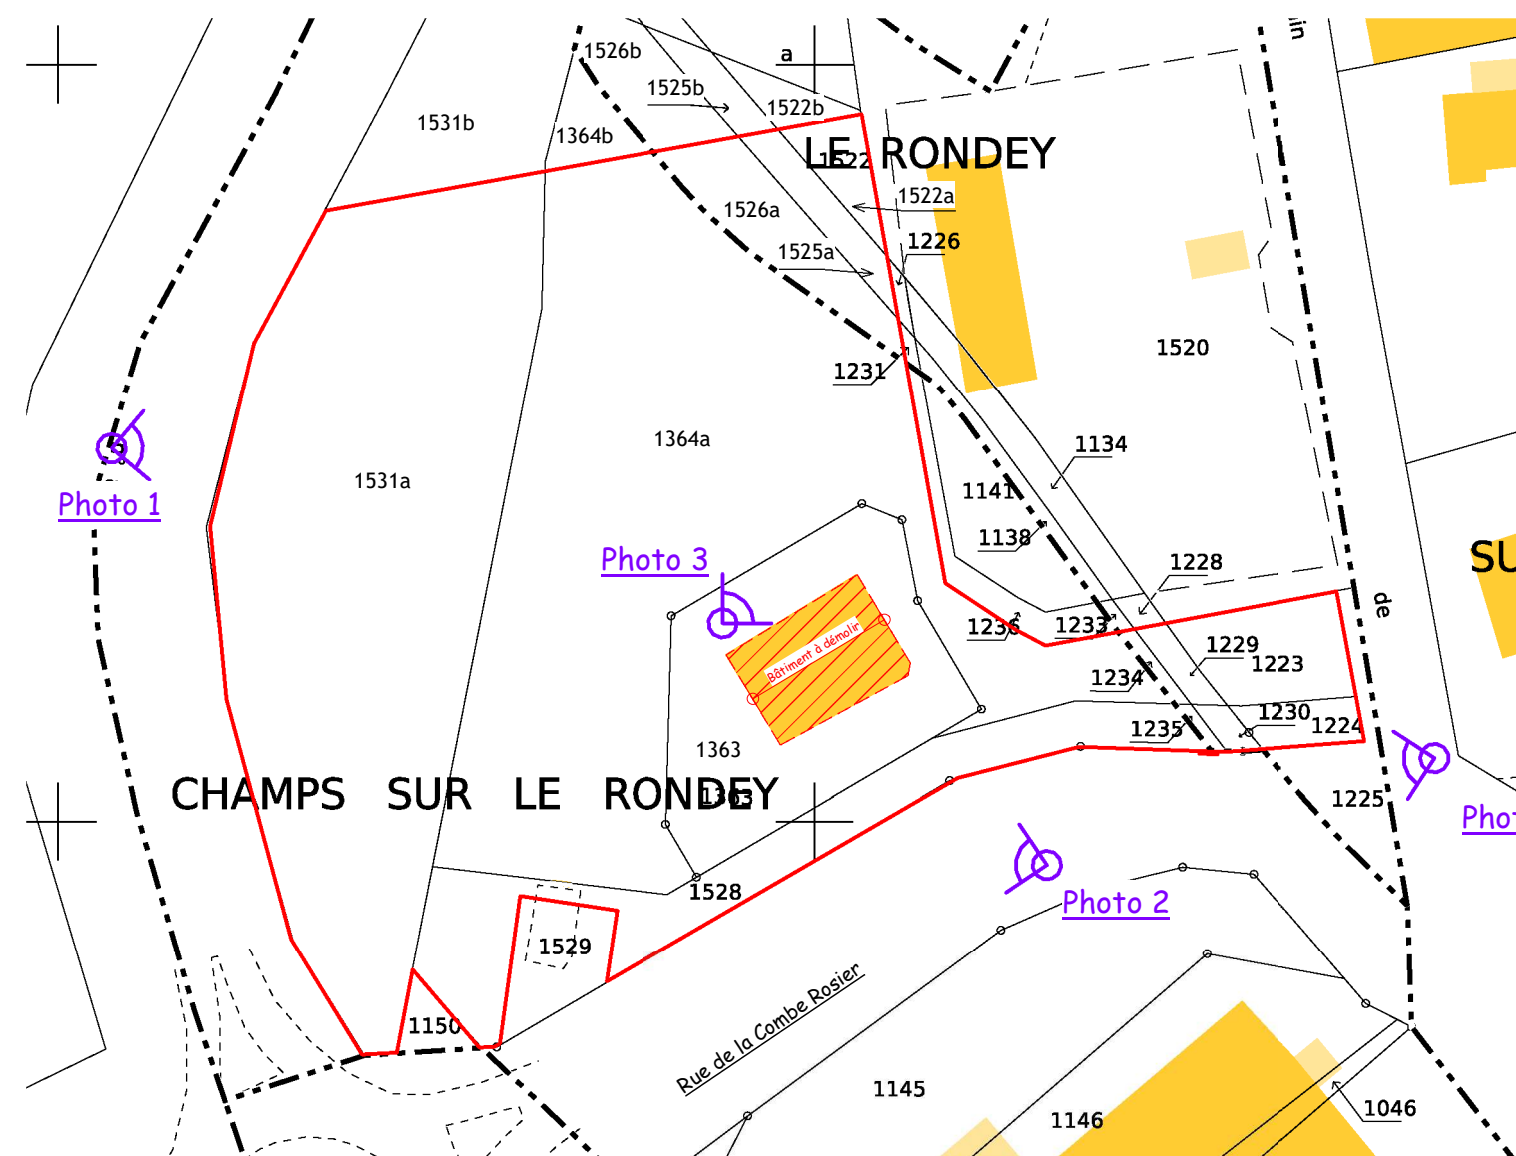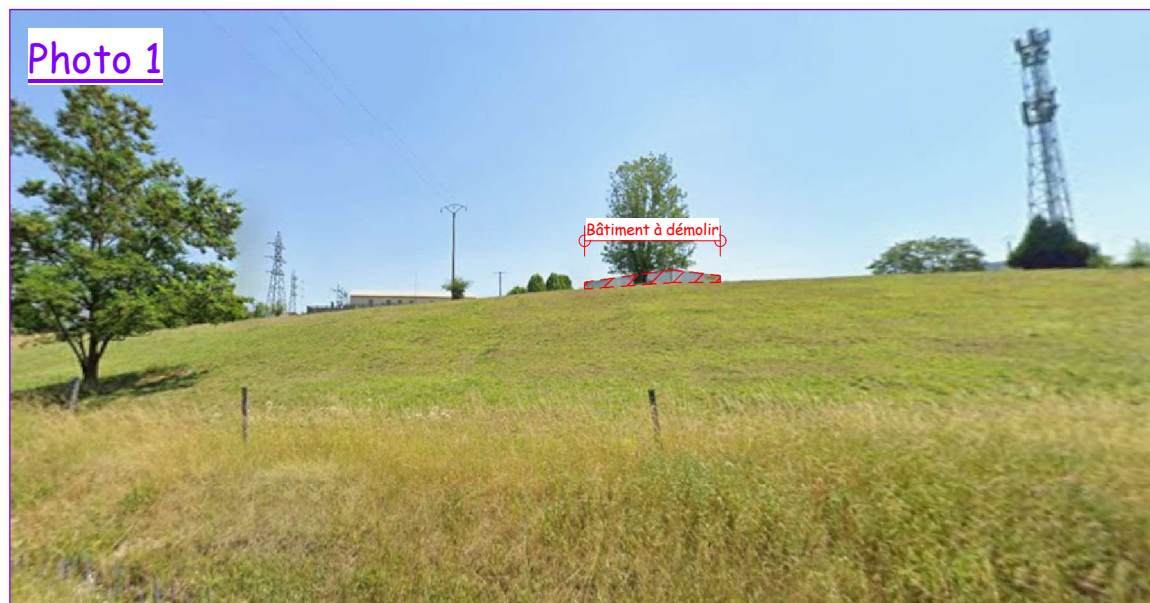

24-07-2026

Maitrise d'Art sas

CASTALAN Claude

ZI Tetre Landry
Rue Toussaint Louverture
70200 LURE
Tél : 03.84.63.09.68

Echelle 1 : 1000