

SOCIETE DU CANAL DE PROVENCE
ET D'AMENAGEMENT DE LA REGION PROVENCALE
CONCESSION REGIONALE DU CANAL DE PROVENCE


AMENAGEMENT HYDRAULIQUE BERRE SUD LIAISON VALLON DOL - BERRE

DOSSIER D'EXAMEN AU CAS PAR CAS PREALABLE A LA
REALISATION EVENTUELLE D'UNE EVALUATION
ENVIRONNEMENTALE



ANNEXE 4 PLANS D'EQUIPEMENTS DU PROJET

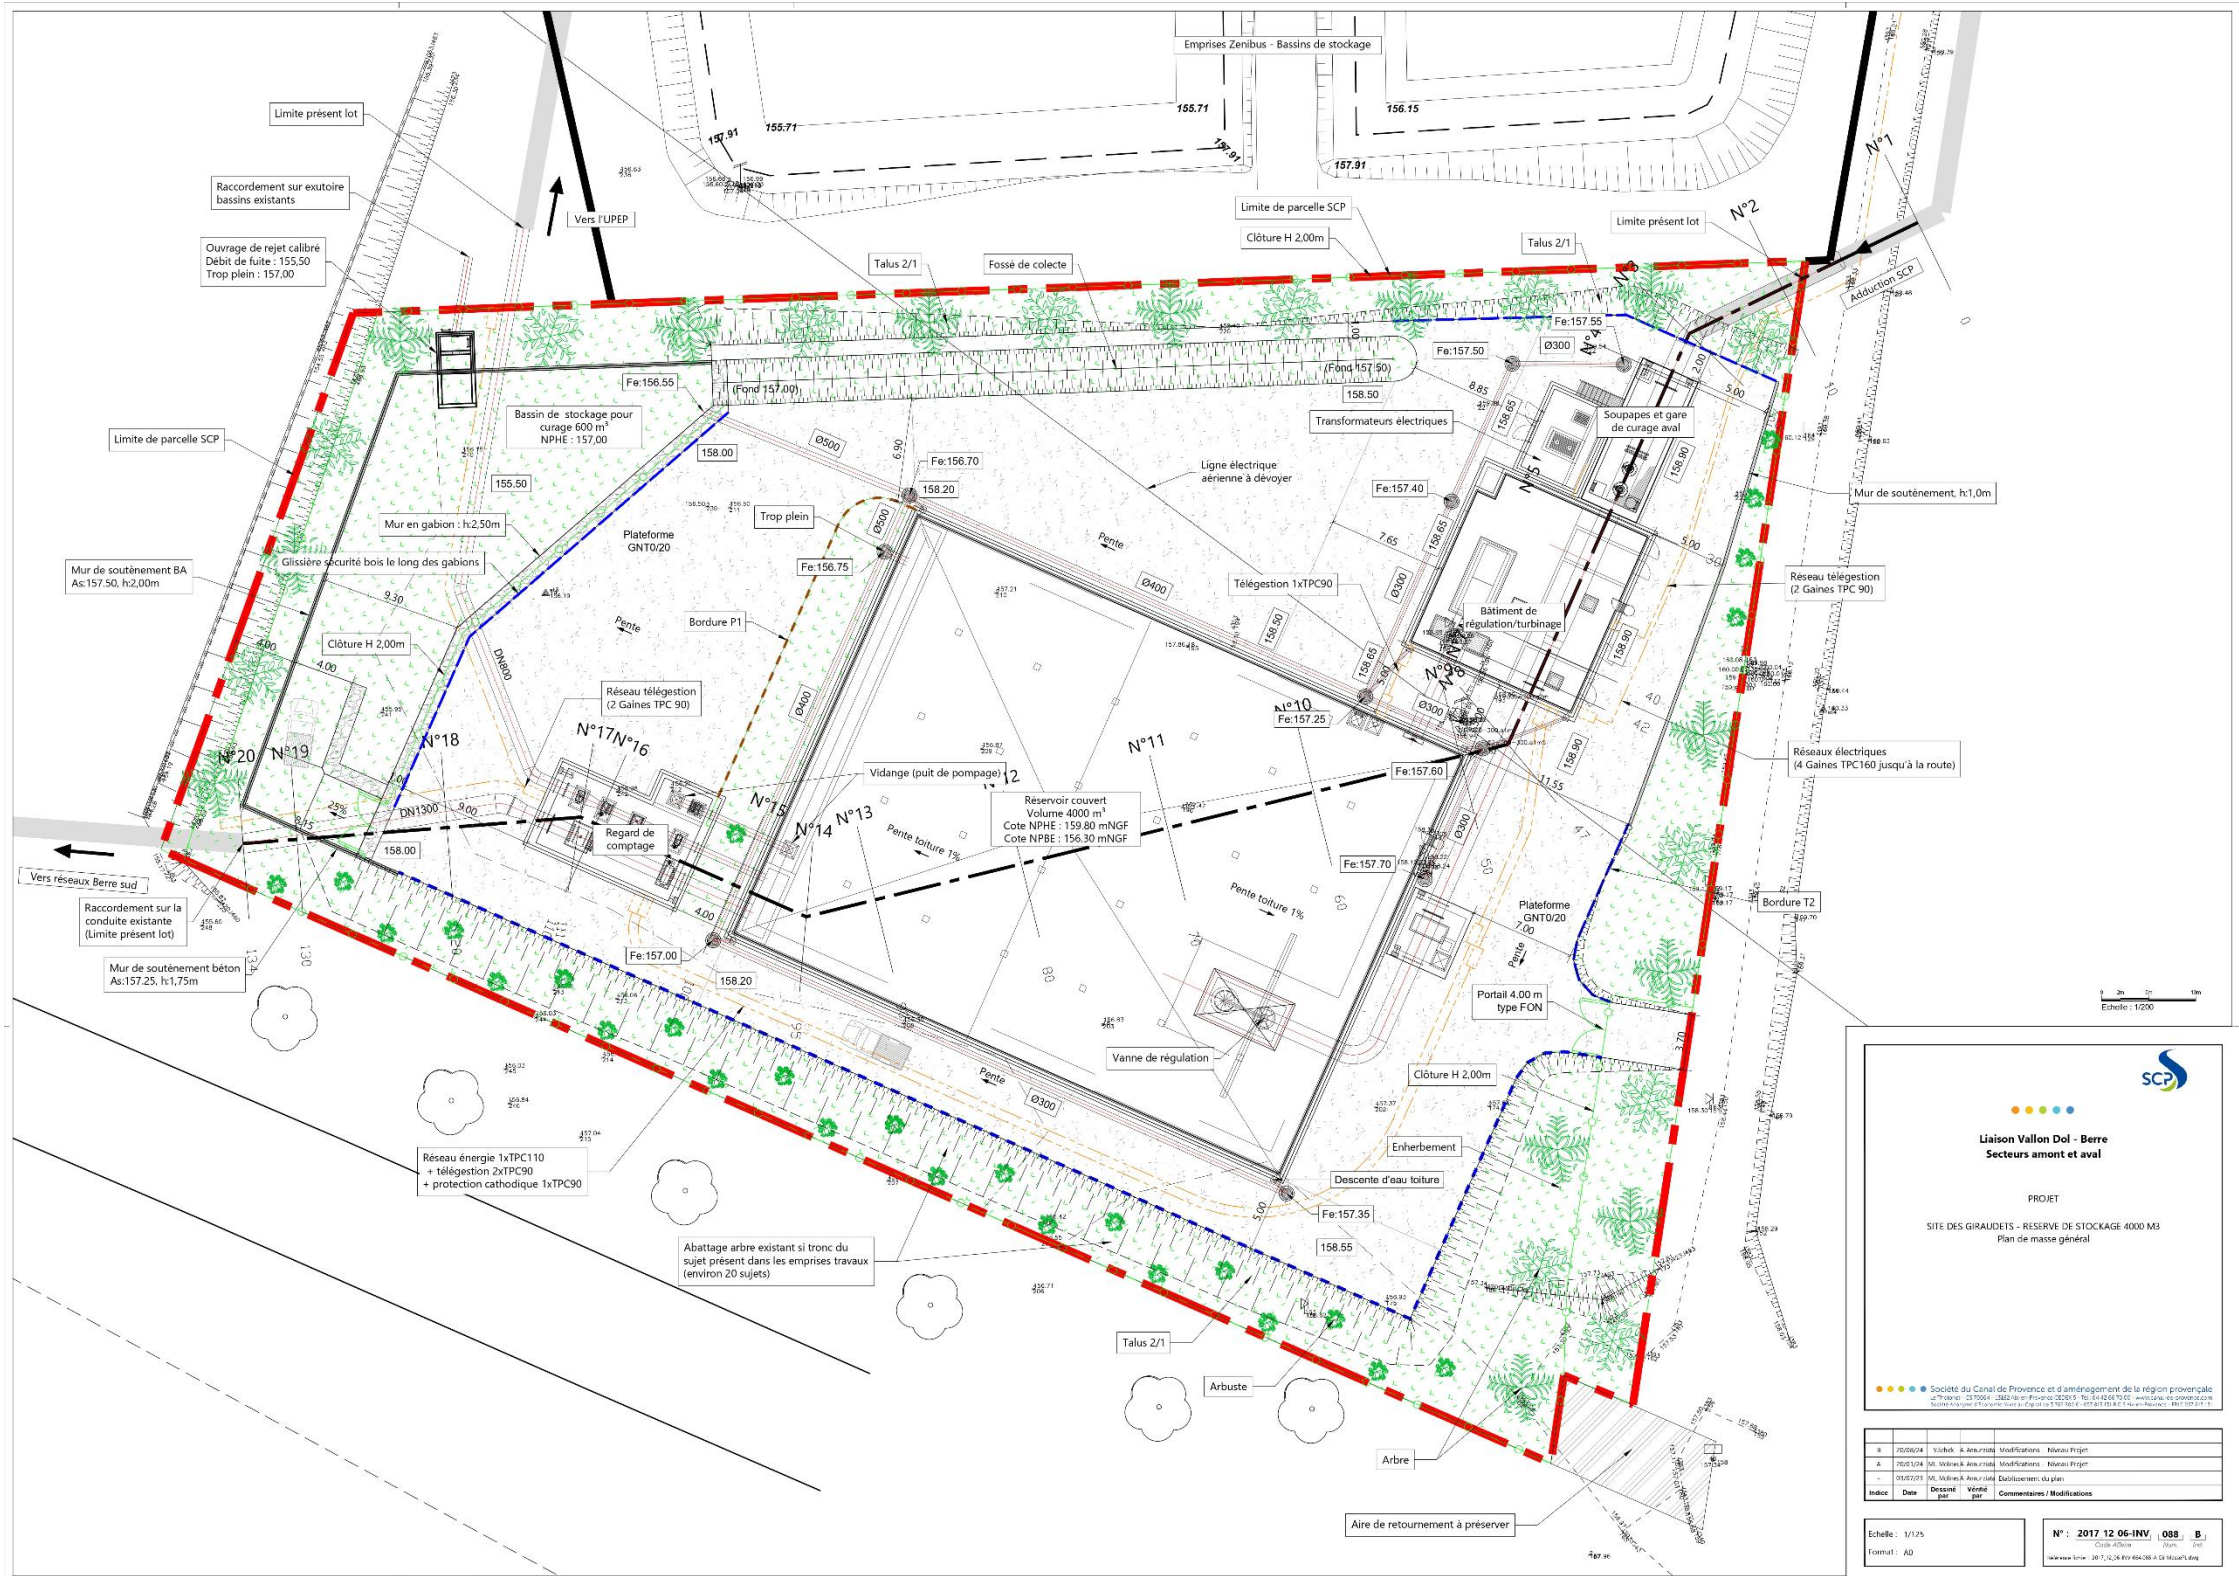


[illegible]

Echelle : 1/125
Format : A0

N°: **2017 12 06-INV** **088** **B**

Vue en plan réservoir
(1/100)

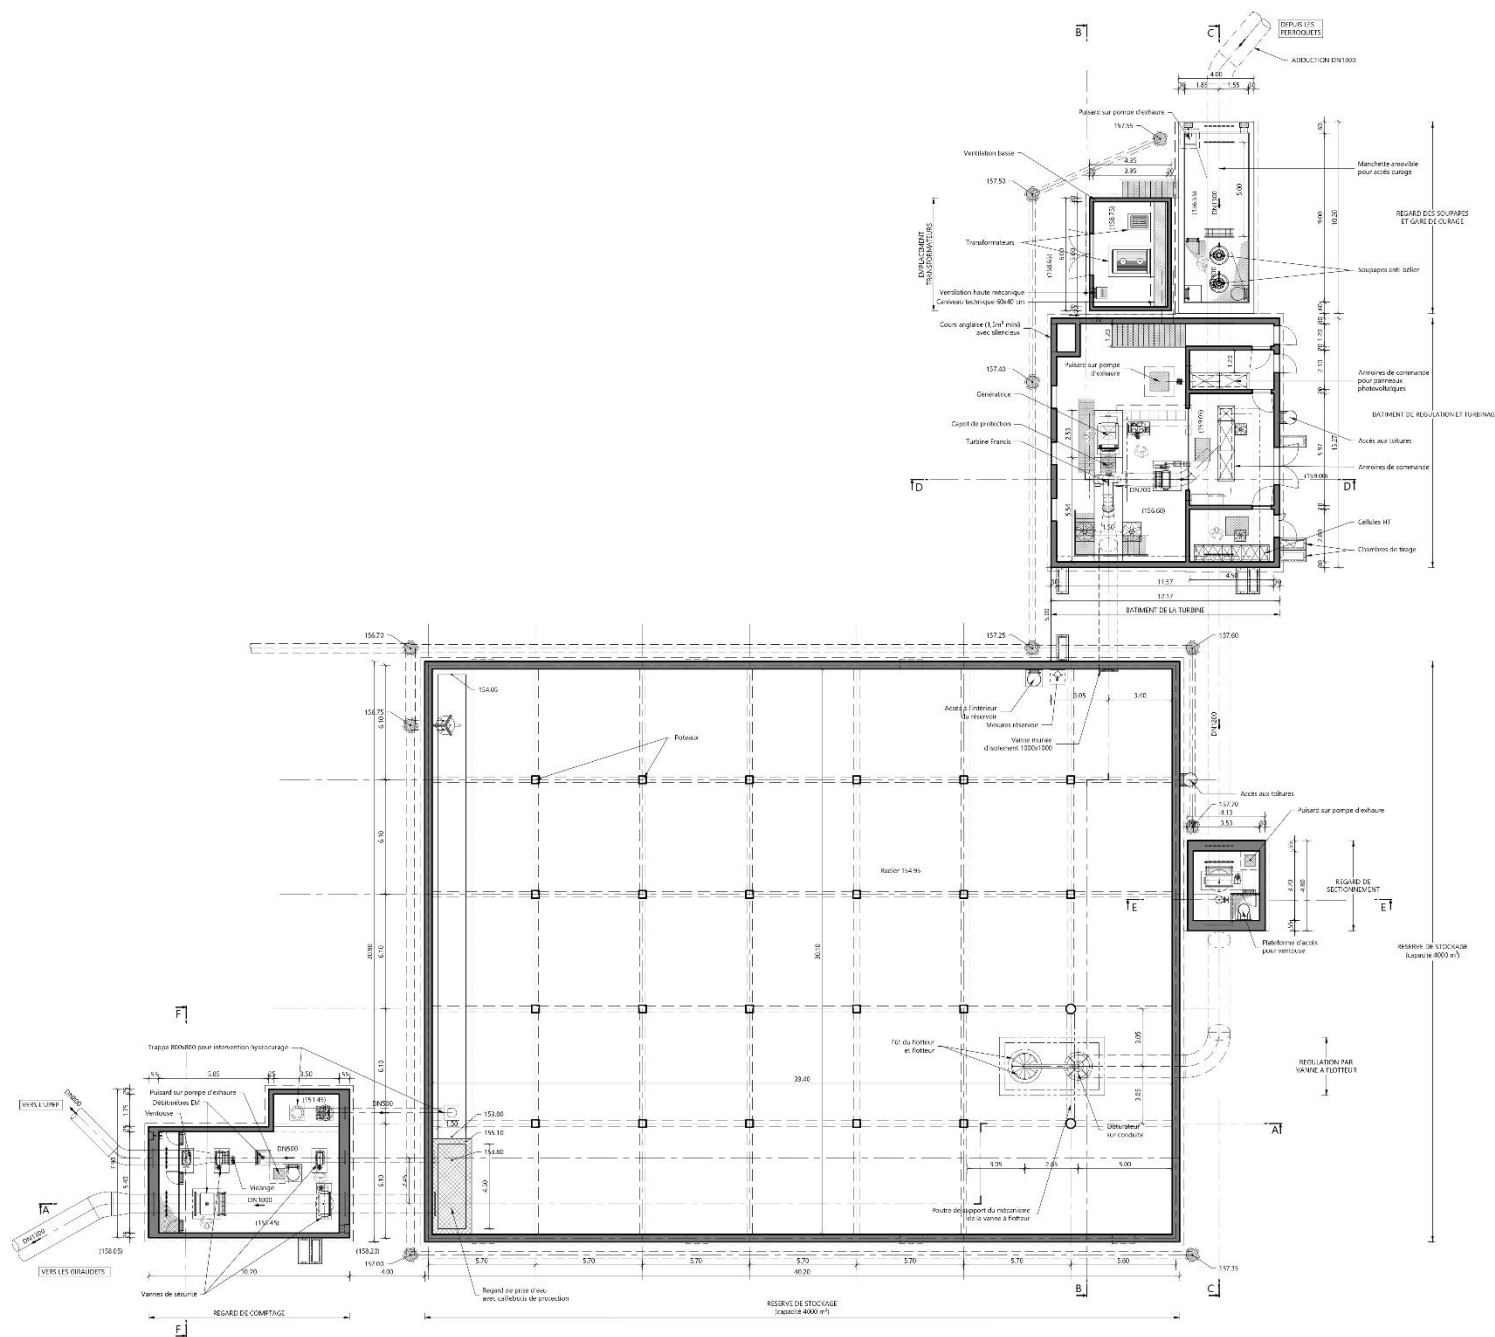

SCF

Liaison Vallon Dol - Berre
Secteurs amont et aval

PROJET

SITE DES GIRAUDETS - RÉSERVE DE STOCKAGE 4000 M3

Réservoir

Vue en plan

● ● ● Société du Canal de Provence et d'aménagement de la région provençale






[illegible]

Plan view of the mechanical room showing equipment layout, dimensions, and labels. The room contains a central turbine, two regulators (REGUL), a central hydraulic unit (Centrale hydraulique DN700), and an aspirateur turbine. Dimensions are provided in meters. Labels include: Extracteur d'air avec silencieux, Isolation et étanchéité de toiture, Armoires électriques, Cours anglaise (entrée d'air), Silencieux, Chemins de câbles, TURBINE, REGUL, DN600, DN1000, Centrale hydraulique DN700, Aspirateur turbine, and Balles amovibles. A north arrow (F) is shown pointing upwards.

[illegible]

SITE DES PERROQUETS - RESERVE DE COMPENSATION
Bâtiment de régulation et de turbinage du débit - Plan de détail

-	03/07/23	M. Molins	Annuité	Etablissement du plan
Indice	Date	Dessiné par	Vérifié par	Commentaires / Modifications

N° : 2017_12_06-INV 061 -
Code Affaire Num. Ind.
Référence fichier : 2017_12_06-INV-061.062.063 PerroOuvrage.dwg